

LANDFILL COVER SYSTEMS
LANDFILL 3 AND FILL AREA NORTHWEST OF REILLY AIRFIELD
McCLELLAN, ANNISTON, ALABAMA
FINAL (100%) DRAWINGS
APRIL 2007


LIST OF DRAWINGS

DRAWING NO.	DRAWING TITLE
1	TITLE SHEET
2A	EXISTING SITE CONDITIONS
2B	SITE DEVELOPMENT PLAN – AREAS FOR CONTRACTOR HAULING OR LAYDOWN
3	SITE DEVELOPMENT PLAN – LANDFILL 3
4	FINAL COVER SYSTEM GRADING PLAN – LANDFILL 3
5	FINAL COVER SYSTEM GRADING PLAN – LANDFILL 3 CONSTRUCTION CONTROL
6	SITE DEVELOPMENT PLAN – FILL AREA NORTHWEST OF REILLY AIRFIELD
7	WASTE RELOCATION GRADING PLAN AND SECTIONS – FILL AREA NORTHWEST OF REILLY AIRFIELD
8	FINAL COVER SYSTEM GRADING PLAN – FILL AREA NORTHWEST OF REILLY AIRFIELD
9	RECREATIONAL DEVELOPMENT PLAN – FILL AREA NORTHWEST OF REILLY AIRFIELD
10	LANDFILL 3 SOUTH – NORTH SECTIONS
11	LANDFILL 3 WEST – EAST SECTIONS
12	FILL AREA NORTHWEST OF REILLY AIRFIELD SECTIONS
13	FINAL COVER SYSTEM DETAILS
14	SURFACE WATER MANAGEMENT DETAILS I
15	SURFACE WATER MANAGEMENT DETAILS II
16	SURFACE WATER MANAGEMENT DETAILS III
17	MISCELLANEOUS DETAILS
18	CONSTRUCTION CONTROL POINTS




ANNISTON - CALHOUN COUNTY
FORT McCLELLAN DEVELOPMENT
JOINT POWERS AUTHORITY


180 HEADQUARTERS DRIVE, BLDG. 61
ANNISTON, ALABAMA 36205
TELEPHONE: 256.236.2011

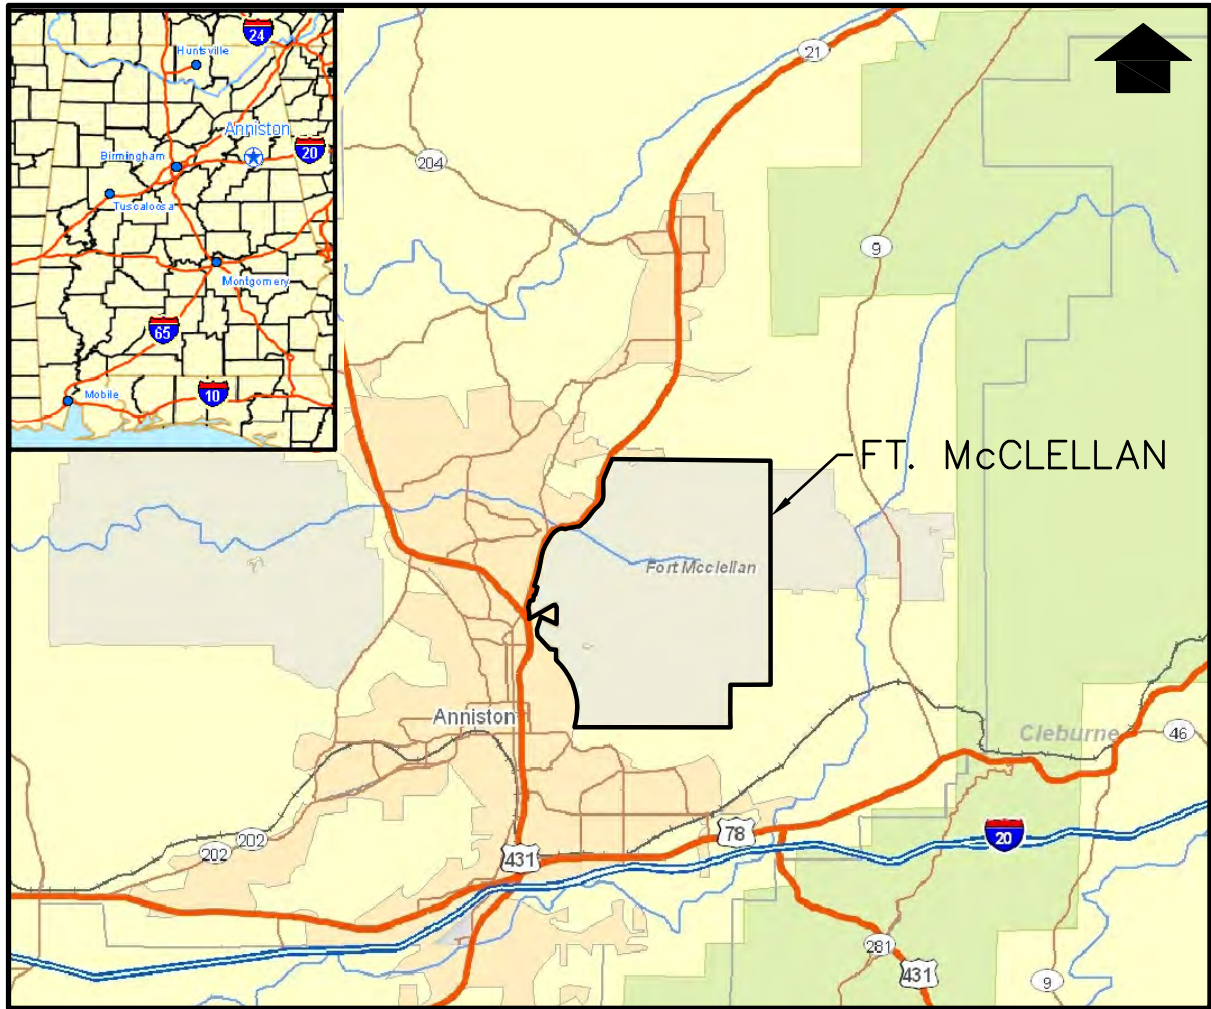

VICINITY MAP

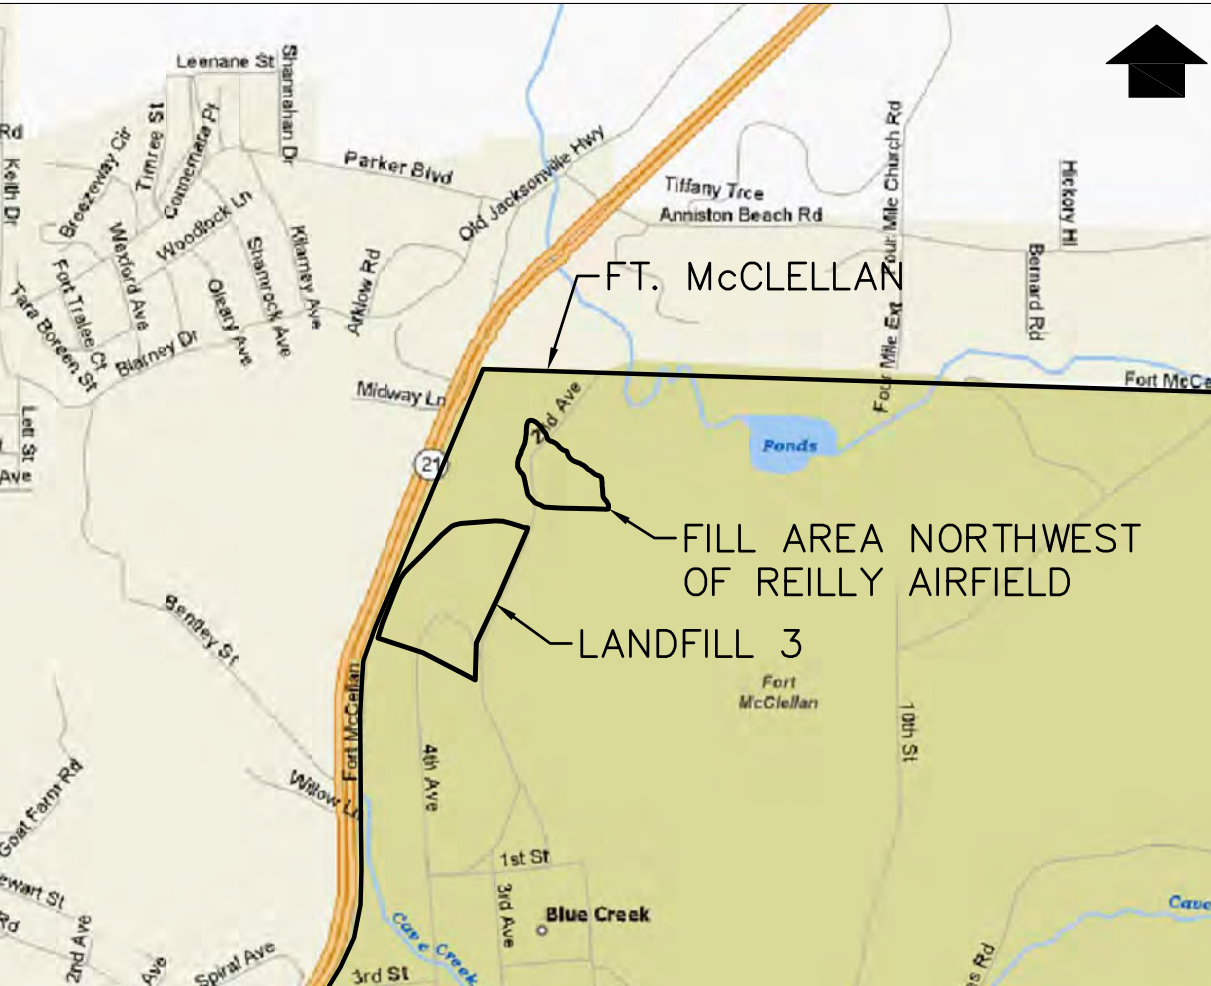

LOCATION MAP

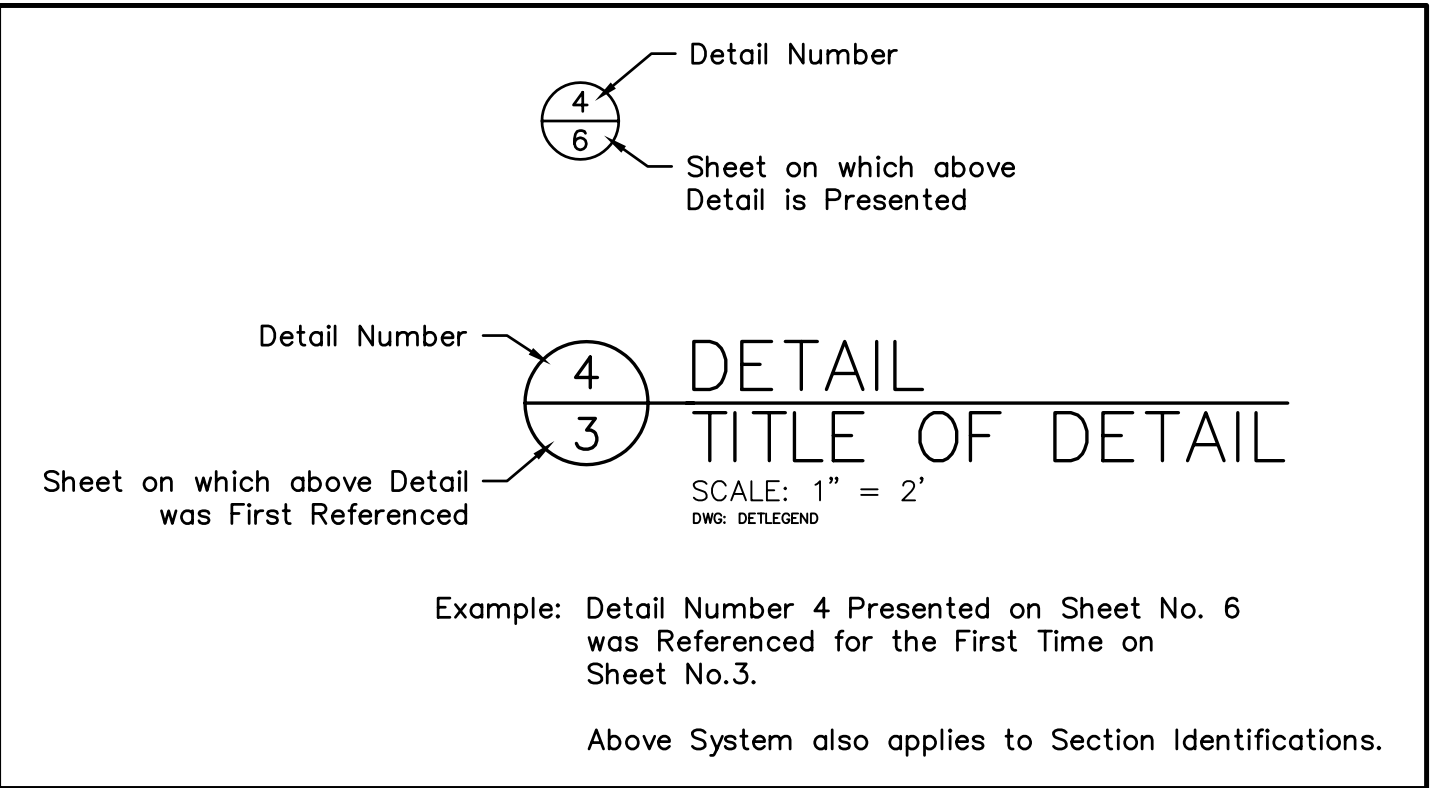

DETAIL IDENTIFICATION LEGEND

PREPARED FOR:



MATRIX ENVIRONMENTAL SERVICES, L.L.C.
180 HEADQUARTERS DRIVE, BLDG. 61
ANNISTON, ALABAMA 36205
TELEPHONE: 256.847.0780


PREPARED BY:



GEOSYNTec CONSULTANTS
1255 ROBERTS BOULEVARD, NW, SUITE 200
KENNESAW, GEORGIA 30144-3694
TELEPHONE: 678.202.9500

CERTIFIED-FOR-CONSTRUCTION

0	04.02.07	CERTIFIED-FOR-CONSTRUCTION	LMG	MJM
E	02.12.07	ISSUED FOR BID PURPOSES ONLY	LMG	MJM
MARK	DATE	REVISION	BY	APPROVED
OWNER:	 ANNISTON-CALHOUN COUNTY FORT McCLELLAN DEVELOPMENT JOINT POWERS AUTHORITY			
CLIENT:	 Matrix Environmental Services, L.L.C. <i>Integrated Environmental Solutions</i> Matrix Environmental Services, L.L.C. 180 Headquarters Drive, Bldg. 61 Anniston, Alabama 36205			
CONSULTANT:	 GeoSYNTec CONSULTANTS 1255 ROBERTS BOULEVARD, NW, SUITE 200 KENNESAW, GEORGIA 30144-3694 USA PHONE: 678.202.9500; FAX: 678.202.9501			
PROJECT:	LANDFILL COVER SYSTEMS LANDFILL 3 AND FILL AREA NW OF REILLY AIRFIELD McCLELLAN, ANNISTON, ALABAMA			
TITLE:	TITLE SHEET			
THIS DRAWING MAY NOT BE ISSUED FOR PROJECT TENDER OR CONSTRUCTION, UNLESS SEALED. _____ SIGNATURE _____ DATE		DATE:	APRIL 2007	SCALE: AS SHOWN
		DESIGN BY:	LMG	PROJECT NO.: GR3762
		DRAWN BY:	JAS	FILE NO: 37620001
		CHECKED BY:	MI	REVISION NO: 0
		REVIEWED BY:	LMG	DRAWING NO: 1
		APPROVED BY:	MJM	
		SEAL		

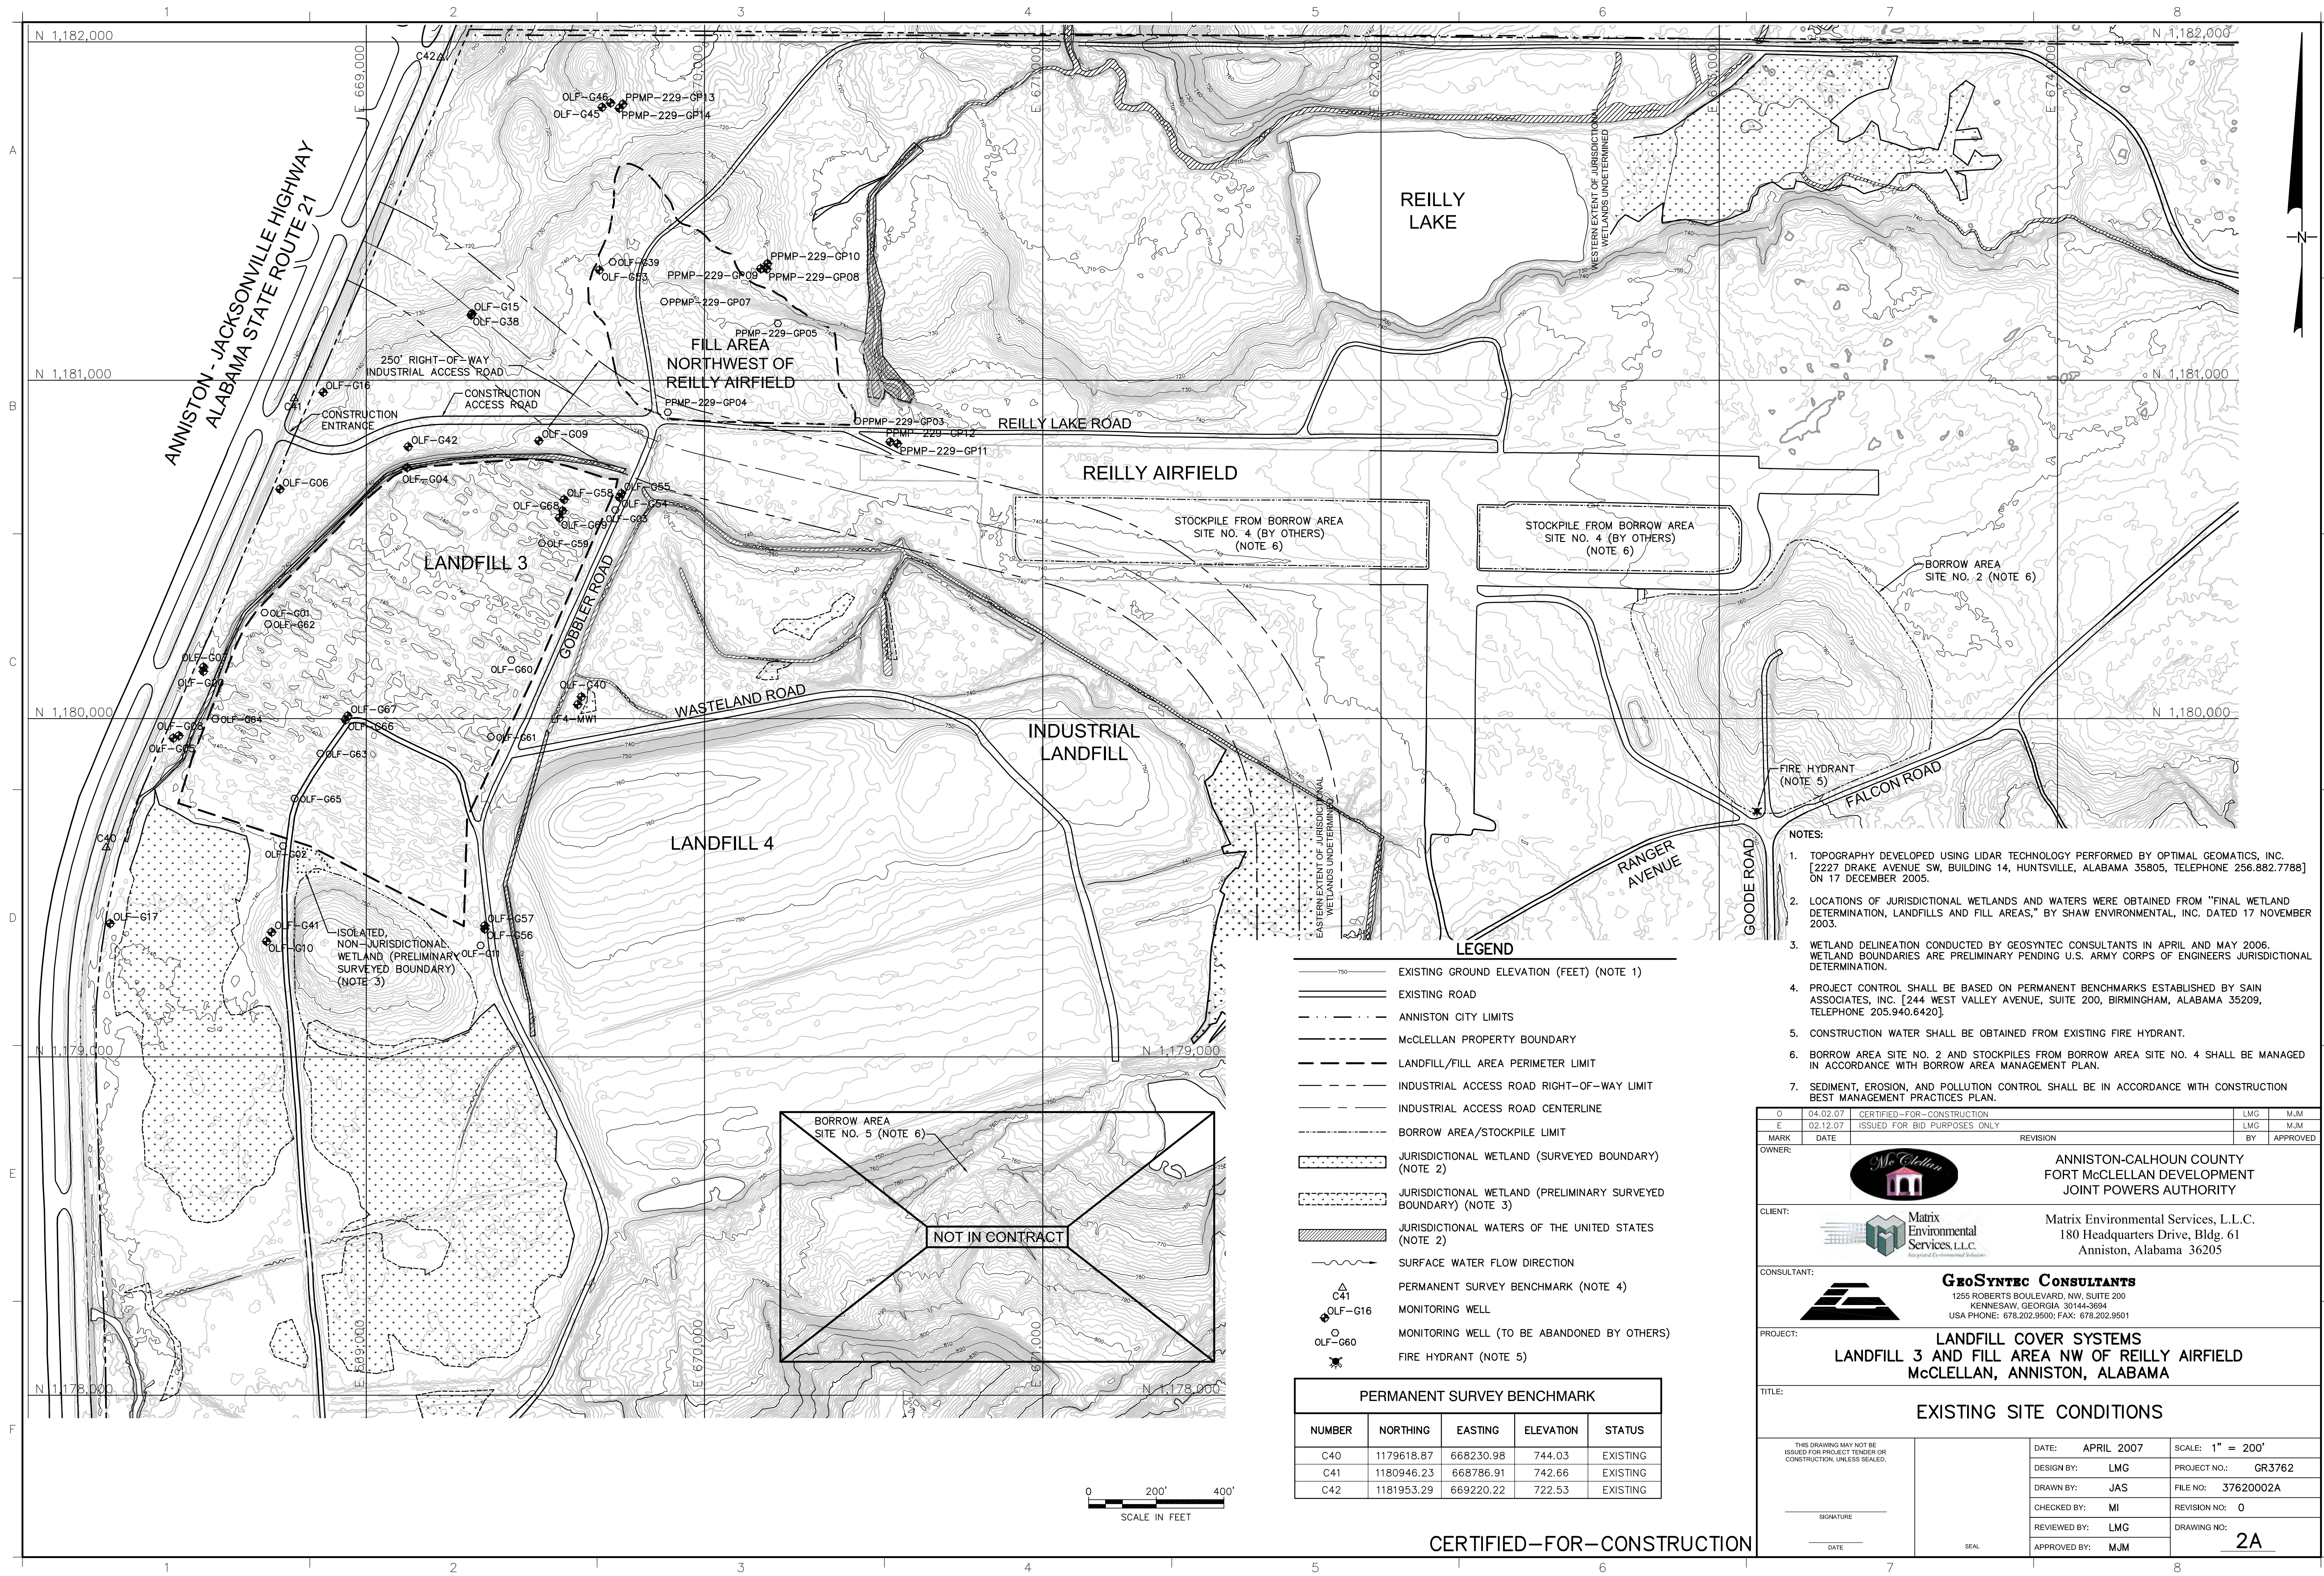


- LEGEND**
- EXISTING GROUND ELEVATION (FEET) (NOTE 1)
 - EXISTING ROAD
 - ANNISTON CITY LIMITS
 - McCLELLAN PROPERTY BOUNDARY
 - LANDFILL/FILL AREA PERIMETER LIMIT
 - INDUSTRIAL ACCESS ROAD RIGHT-OF-WAY LIMIT
 - INDUSTRIAL ACCESS ROAD CENTERLINE
 - BORROW AREA/STOCKPILE LIMIT
 - JURISDICTIONAL WETLAND (SURVEYED BOUNDARY) (NOTE 2)
 - JURISDICTIONAL WETLAND (PRELIMINARY SURVEYED BOUNDARY) (NOTE 3)
 - JURISDICTIONAL WATERS OF THE UNITED STATES (NOTE 2)
 - SURFACE WATER FLOW DIRECTION
 - PERMANENT SURVEY BENCHMARK (NOTE 4)
 - MONITORING WELL
 - MONITORING WELL (TO BE ABANDONED BY OTHERS)
 - FIRE HYDRANT (NOTE 5)

PERMANENT SURVEY BENCHMARK				
NUMBER	NORTHING	EASTING	ELEVATION	STATUS
C40	1179618.87	668230.98	744.03	EXISTING
C41	1180946.23	668786.91	742.66	EXISTING
C42	1181953.29	669220.22	722.53	EXISTING

- NOTES:**
- TOPOGRAPHY DEVELOPED USING LIDAR TECHNOLOGY PERFORMED BY OPTIMAL GEOMATICS, INC. [2227 DRAKE AVENUE SW, BUILDING 14, HUNTSVILLE, ALABAMA 35805, TELEPHONE 256.882.7788] ON 17 DECEMBER 2005.
 - LOCATIONS OF JURISDICTIONAL WETLANDS AND WATERS WERE OBTAINED FROM "FINAL WETLAND DETERMINATION, LANDFILLS AND FILL AREAS," BY SHAW ENVIRONMENTAL, INC. DATED 17 NOVEMBER 2003.
 - WETLAND DELINEATION CONDUCTED BY GEOSYNTEC CONSULTANTS IN APRIL AND MAY 2006. WETLAND BOUNDARIES ARE PRELIMINARY PENDING U.S. ARMY CORPS OF ENGINEERS JURISDICTIONAL DETERMINATION.
 - PROJECT CONTROL SHALL BE BASED ON PERMANENT BENCHMARKS ESTABLISHED BY SAIN ASSOCIATES, INC. [244 WEST VALLEY AVENUE, SUITE 200, BIRMINGHAM, ALABAMA 35209, TELEPHONE 205.940.6420].
 - CONSTRUCTION WATER SHALL BE OBTAINED FROM EXISTING FIRE HYDRANT.
 - BORROW AREA SITE NO. 2 AND STOCKPILES FROM BORROW AREA SITE NO. 4 SHALL BE MANAGED IN ACCORDANCE WITH BORROW AREA MANAGEMENT PLAN.
 - SEDIMENT, EROSION, AND POLLUTION CONTROL SHALL BE IN ACCORDANCE WITH CONSTRUCTION BEST MANAGEMENT PRACTICES PLAN.

0	04.02.07	CERTIFIED-FOR-CONSTRUCTION	LMG	MJM
E	02.12.07	ISSUED FOR BID PURPOSES ONLY	LMG	MJM
MARK	DATE	REVISION	BY	APPROVED
OWNER:			ANNISTON-CALHOUN COUNTY FORT McCLELLAN DEVELOPMENT JOINT POWERS AUTHORITY	
CLIENT:			Matrix Environmental Services, L.L.C. 180 Headquarters Drive, Bldg. 61 Anniston, Alabama 36205	
CONSULTANT:	 GeoSyntec Consultants 1255 ROBERTS BOULEVARD, NW, SUITE 200 KENNESAW, GEORGIA 30144-3694 USA PHONE: 678.202.9500; FAX: 678.202.9501			
PROJECT:	LANDFILL COVER SYSTEMS LANDFILL 3 AND FILL AREA NW OF REILLY AIRFIELD McCLELLAN, ANNISTON, ALABAMA			
TITLE:	EXISTING SITE CONDITIONS			
THIS DRAWING MAY NOT BE ISSUED FOR PROJECT TENDER OR CONSTRUCTION, UNLESS SEALED.		DATE: APRIL 2007		SCALE: 1" = 200'
SIGNATURE		DESIGN BY: LMG		PROJECT NO.: GR3762
DATE		DRAWN BY: JAS		FILE NO: 37620002A
SEAL		CHECKED BY: MI		REVISION NO: 0
		REVIEWED BY: LMG		DRAWING NO:
		APPROVED BY: MJM		2A

CERTIFIED-FOR-CONSTRUCTION

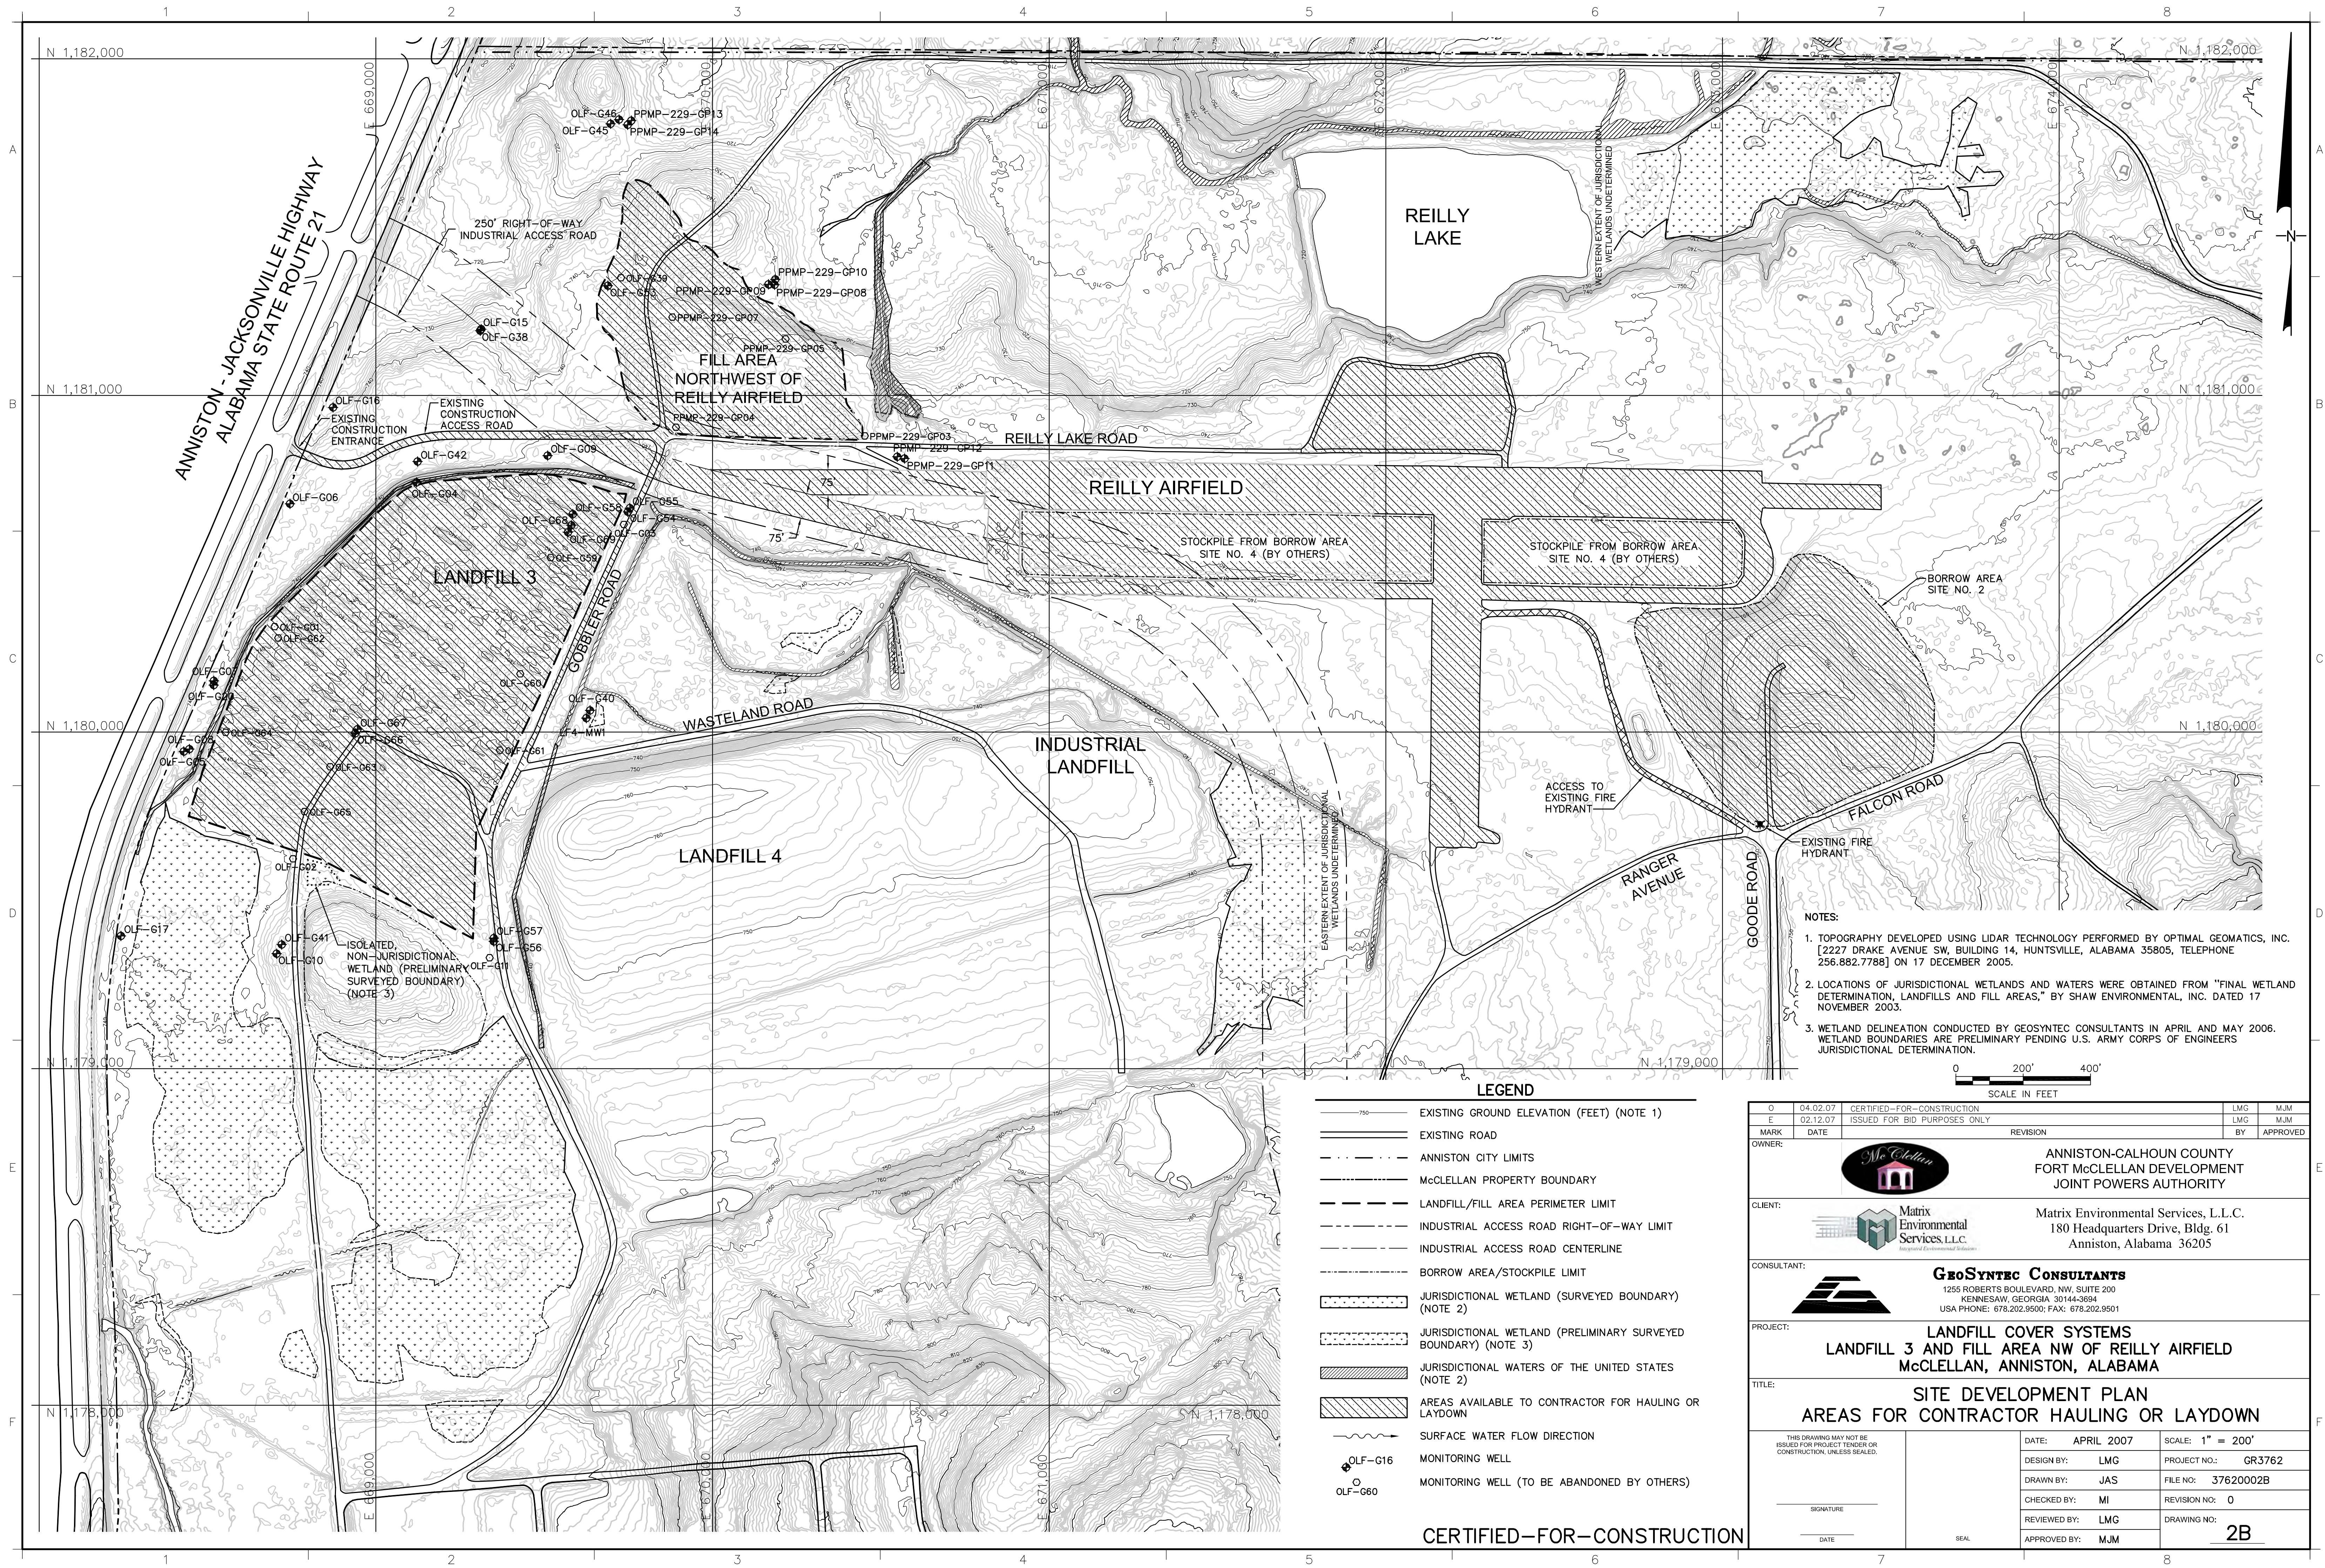


- LEGEND**
- EXISTING GROUND ELEVATION (FEET) (NOTE 1)
 - EXISTING ROAD
 - ANNISTON CITY LIMITS
 - McCLELLAN PROPERTY BOUNDARY
 - LANDFILL/FILL AREA PERIMETER LIMIT
 - INDUSTRIAL ACCESS ROAD RIGHT-OF-WAY LIMIT
 - INDUSTRIAL ACCESS ROAD CENTERLINE
 - BORROW AREA/STOCKPILE LIMIT
 - JURISDICTIONAL WETLAND (SURVEYED BOUNDARY) (NOTE 2)
 - JURISDICTIONAL WETLAND (PRELIMINARY SURVEYED BOUNDARY) (NOTE 3)
 - JURISDICTIONAL WATERS OF THE UNITED STATES (NOTE 2)
 - AREAS AVAILABLE TO CONTRACTOR FOR HAULING OR LAYDOWN
 - SURFACE WATER FLOW DIRECTION
 - MONITORING WELL
 - MONITORING WELL (TO BE ABANDONED BY OTHERS)

CERTIFIED-FOR-CONSTRUCTION

- NOTES:**
- TOPOGRAPHY DEVELOPED USING LIDAR TECHNOLOGY PERFORMED BY OPTIMAL GEOMATICS, INC. [2227 DRAKE AVENUE SW, BUILDING 14, HUNTSVILLE, ALABAMA 35805, TELEPHONE 256.882.7788] ON 17 DECEMBER 2005.
 - LOCATIONS OF JURISDICTIONAL WETLANDS AND WATERS WERE OBTAINED FROM "FINAL WETLAND DETERMINATION, LANDFILLS AND FILL AREAS," BY SHAW ENVIRONMENTAL, INC. DATED 17 NOVEMBER 2003.
 - WETLAND DELINEATION CONDUCTED BY GEOSYNTEC CONSULTANTS IN APRIL AND MAY 2006. WETLAND BOUNDARIES ARE PRELIMINARY PENDING U.S. ARMY CORPS OF ENGINEERS JURISDICTIONAL DETERMINATION.

0 04.02.07 CERTIFIED-FOR-CONSTRUCTION		LMG	MJM
E 02.12.07 ISSUED FOR BID PURPOSES ONLY		LMG	MJM
MARK	DATE	REVISION	BY
OWNER:	ANNISTON-CALHOUN COUNTY FORT McCLELLAN DEVELOPMENT JOINT POWERS AUTHORITY		
CLIENT:	Matrix Environmental Services, L.L.C. 180 Headquarters Drive, Bldg. 61 Anniston, Alabama 36205		
CONSULTANT:	GeoSYNTEC CONSULTANTS 1255 ROBERTS BOULEVARD, NW, SUITE 200 KENNESAW, GEORGIA 30144-3694 USA PHONE: 678.202.9500; FAX: 678.202.9501		
PROJECT:	LANDFILL COVER SYSTEMS LANDFILL 3 AND FILL AREA NW OF REILLY AIRFIELD McCLELLAN, ANNISTON, ALABAMA		
TITLE:	SITE DEVELOPMENT PLAN AREAS FOR CONTRACTOR HAULING OR LAYDOWN		
THIS DRAWING MAY NOT BE ISSUED FOR PROJECT TENDER OR CONSTRUCTION, UNLESS SEALED.		DATE: APRIL 2007	SCALE: 1" = 200'
SIGNATURE		DESIGN BY: LMG	PROJECT NO.: GR3762
DATE		DRAWN BY: JAS	FILE NO: 37620002B
		CHECKED BY: MI	REVISION NO: 0
		REVIEWED BY: LMG	DRAWING NO: 2B
		APPROVED BY: MJM	

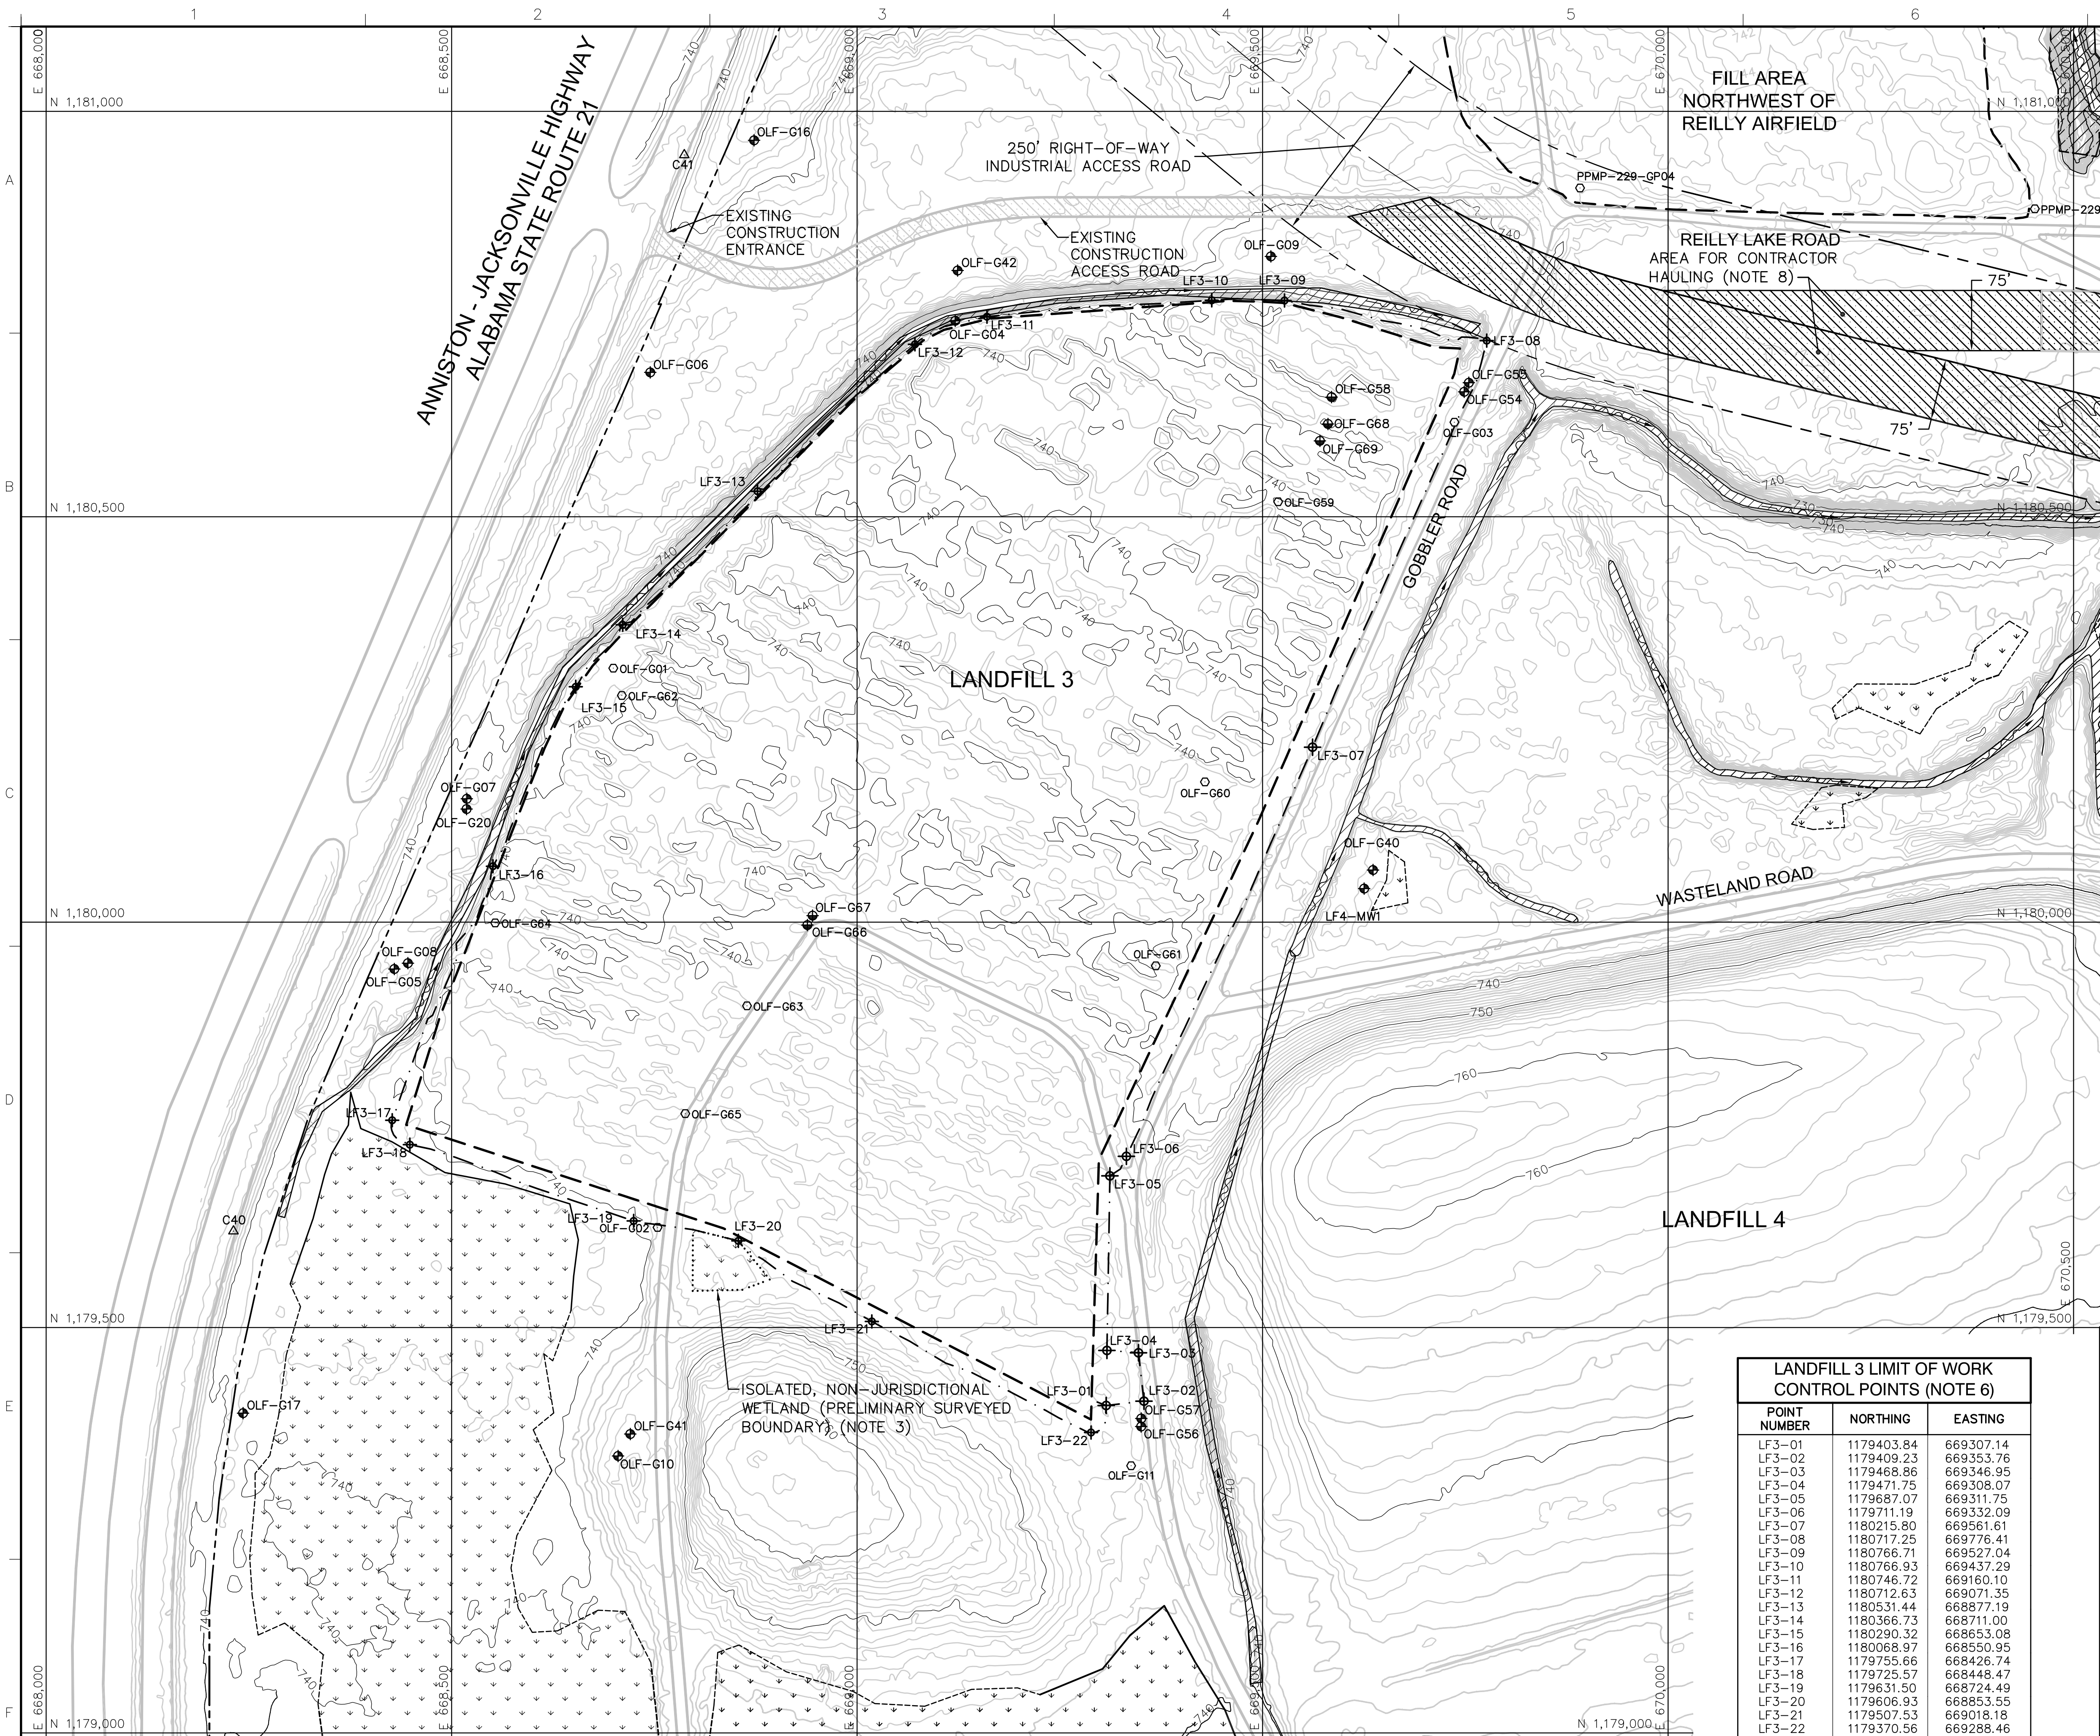

- LEGEND
- 730

EXISTING GROUND ELEVATION (FEET) (NOTE 1)

EXISTING ROAD

LANDFILL/FILL AREA PERIMETER LIMIT (NOTES 4 AND 5)

McCLELLAN PROPERTY BOUNDARY

LIMIT OF WORK (NOTE 6)

INDUSTRIAL ACCESS ROAD RIGHT-OF-WAY LIMIT

INDUSTRIAL ACCESS ROAD CENTERLINE

JURISDICTIONAL WETLAND (SURVEYED BOUNDARY) (NOTE 2)

JURISDICTIONAL WETLAND (PRELIMINARY SURVEYED BOUNDARY) (NOTE 3)

JURISDICTIONAL WATERS OF THE UNITED STATES (NOTE 2)

AREA FOR CONTRACTOR HAULING

SURFACE WATER FLOW DIRECTION

PERMANENT SURVEY BENCHMARK

EXISTING MONITORING WELL

EXISTING MONITORING WELL (TO BE ABANDONED BY OTHERS)

EXISTING MONITORING WELL (TO BE EXTENDED) (NOTE 7)

LANDFILL 3 LIMIT OF WORK CONTROL POINT (NOTE 6)

NOTES:

1. TOPOGRAPHY DEVELOPED USING LIDAR TECHNOLOGY PERFORMED BY OPTIMAL GEOMATICS, INC. [2227 DRAKE AVENUE SW, BUILDING 14, HUNTSVILLE, ALABAMA 35805, TELEPHONE 256.882.7788] ON 17 DECEMBER 2005.

2. LOCATIONS OF JURISDICTIONAL WETLANDS AND WATERS WERE OBTAINED FROM "FINAL WETLAND DETERMINATION, LANDFILLS AND FILL AREAS," BY SHAW ENVIRONMENTAL, INC. DATED 17 NOVEMBER 2003.

3. WETLAND DELINEATION CONDUCTED BY GEOSYNTEC CONSULTANTS IN APRIL AND MAY 2006. WETLAND BOUNDARIES ARE PRELIMINARY PENDING U.S. ARMY CORPS OF ENGINEERS JURISDICTIONAL DETERMINATION.

4. LANDFILL PERIMETER LIMIT INDICATES LATERAL LIMIT OF WASTE PLACEMENT DURING ACTIVE LANDFILL OPERATIONS.

5. FINAL COVER SYSTEM SHALL BE CONSTRUCTED WITHIN THESE LIMITS. FINAL COVER SYSTEM GRADING PLAN AND DETAILS ARE PROVIDED ON DRAWINGS 4, 5, AND 13.

6. FOR THE PURPOSES OF CONSTRUCTION ACTIVITIES, LIMITS OF DISTURBANCE SHALL BE AS DEFINED BY THE LIMIT OF WORK. CLEARING AND GRUBBING ACTIVITIES INCLUDE STUMP GRINDING AND SHALL BE IN ACCORDANCE WITH SPECIFICATION 02115. STUMP GRINDING AREAS ARE SHOWN ON FIGURE NOS. 02115-1 AND 02115-2.

7. EXTENSION DETAILS FOR EXISTING MONITORING WELLS ARE PROVIDED ON DRAWING 17.

8. CONTRACTOR SHALL CONSTRUCT ACCESS ROAD WITHIN AREA DESIGNATED FOR CONTRACTOR HAULING. DETAIL FOR CONSTRUCTION ACCESS ROAD IS PROVIDED ON DRAWING 17, DETAIL 25. CONSTRUCTION CONTROL IS PROVIDED ON DRAWING 4.

0100'200'

SCALE IN FEET

0

04.02.07

CERTIFIED-FOR-CONSTRUCTION

LMG

MJM

E

02.12.07

ISSUED FOR BID PURPOSES ONLY

LMG

MJM

MARK

DATE

REVISION

BY

APPROVED

OWNER:

McClellan

ANNISTON-CALHOUN COUNTY
FORT McCLELLAN DEVELOPMENT
JOINT POWERS AUTHORITY

CLIENT:

Matrix
Environmental
Services,LLC

Matrix Environmental Services, L.L.C.
180 Headquarters Drive, Bldg. 61
Anniston, Alabama 36205

CONSULTANT:

GeoSyntec Consultants

1255 ROBERTS BOULEVARD, NW, SUITE 200
KENNESAW, GEORGIA 30144-3694
USA PHONE: 678.202.9500; FAX: 678.202.9501

PROJECT:

LANDFILL COVER SYSTEMS
LANDFILL 3 AND FILL AREA NW OF REILLY AIRFIELD
McCLELLAN, ANNISTON, ALABAMA

SITE DEVELOPMENT PLAN
LANDFILL 3

TITLE:

THIS DRAWING MAY NOT BE
ISSUED FOR PROJECT TENDER OR
CONSTRUCTION, UNLESS SEALED.

SIGNATURE

DATE

SEAL

DATE:

APRIL 2007

SCALE: 1" = 100'

DESIGN BY:

LMG

PROJECT NO.:

GR3762

DRAWN BY:

JAS

FILE NO.:

37620003

CHECKED BY:

MI

REVISION NO.:

0

REVIEWED BY:

LMG


DRAWING NO.:

3

APPROVED BY:

MJM

CERTIFIED-FOR-CONSTRUCTION

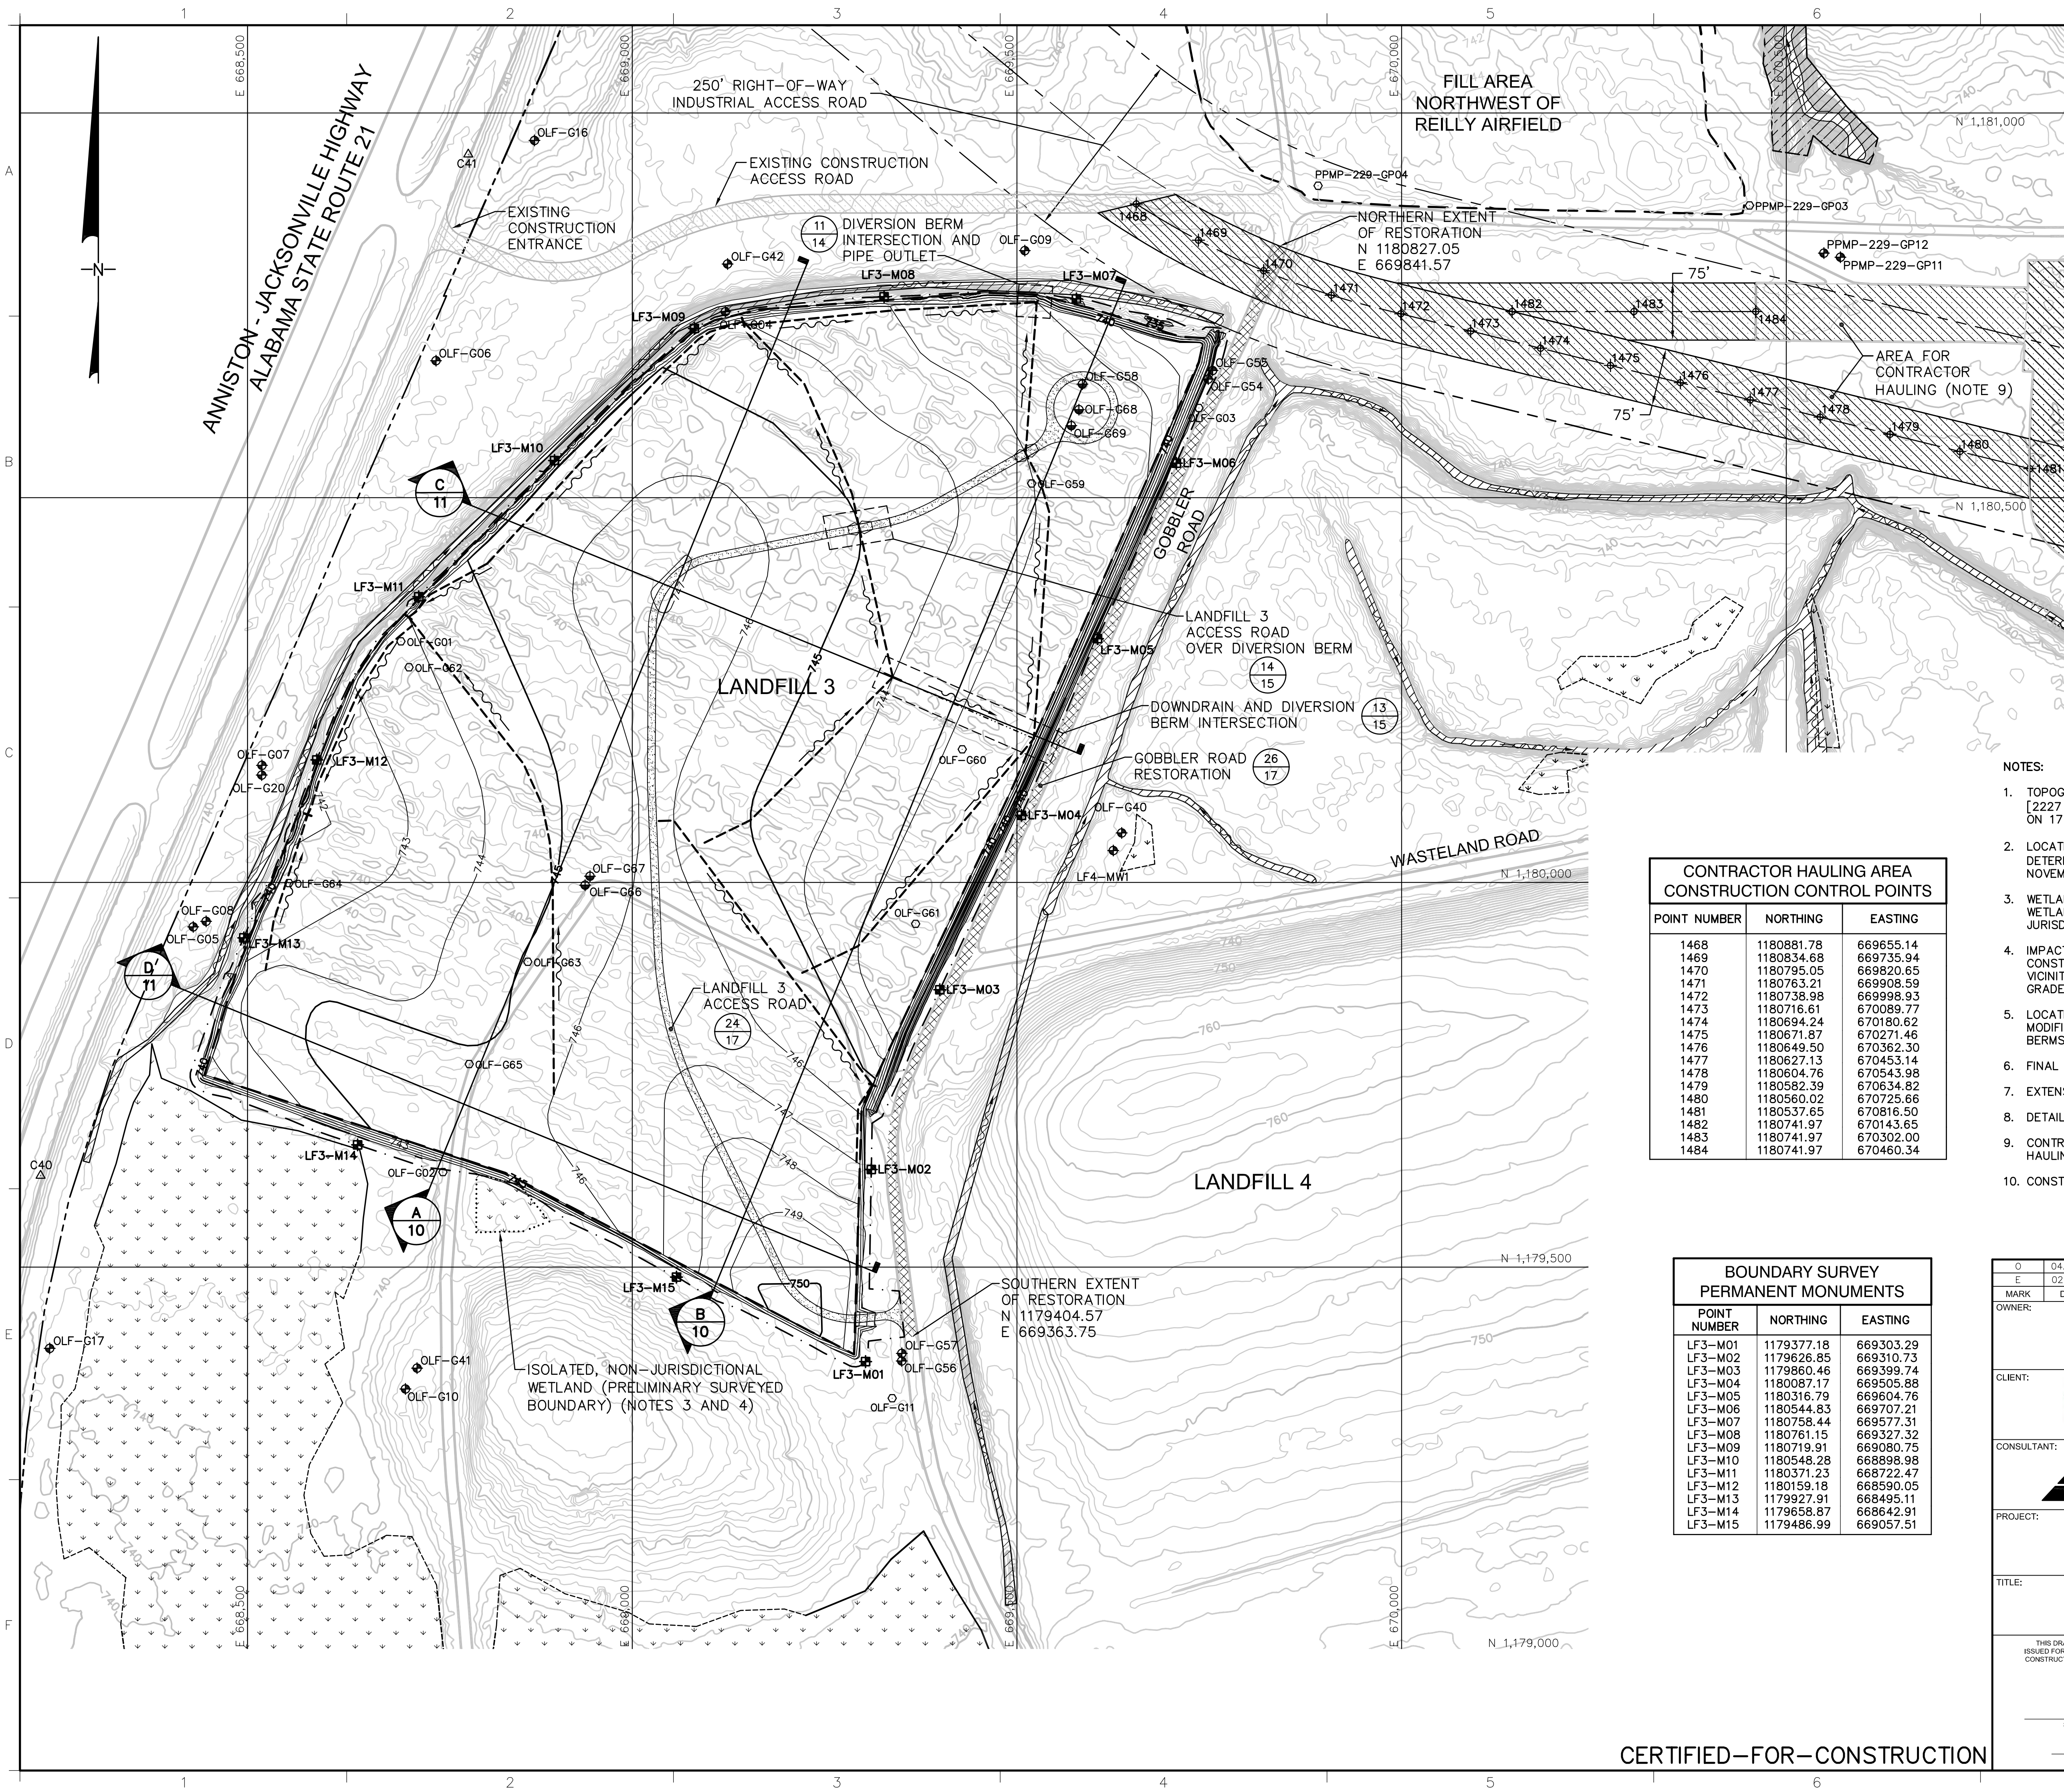

LEGEND

730

EXISTING GROUND ELEVATION (FEET) (NOTE 1)

745

FINISHED GRADE ELEVATION (FEET)

EXISTING ROAD

LANDFILL/FILL AREA PERIMETER LIMIT

McCLELLAN PROPERTY BOUNDARY

LIMIT OF WORK

INDUSTRIAL ACCESS ROAD RIGHT-OF-WAY LIMIT

INDUSTRIAL ACCESS ROAD CENTERLINE

CENTERLINE OF DOWNDRAIN (NOTE 5)

CENTERLINE OF DIVERSION BERM (NOTE 5)

JURISDICTIONAL WETLAND (SURVEYED BOUNDARY) (NOTE 2)

JURISDICTIONAL WETLAND (PRELIMINARY SURVEYED BOUNDARY) (NOTE 3)

JURISDICTIONAL WATERS OF THE UNITED STATES (NOTE 2)

LANDFILL 3 ACCESS ROAD

PORTION OF GOBBLER ROAD TO BE RESTORED

AREA FOR CONTRACTOR HAULING

SURFACE WATER/DIVERSION BERM FLOW DIRECTION

PERMANENT SURVEY BENCHMARK

EXISTING MONITORING WELL

EXISTING MONITORING WELL (TO BE ABANDONED BY OTHERS)

EXISTING MONITORING WELL (TO BE EXTENDED) (NOTE 7)

BOUNDARY SURVEY PERMANENT MONUMENTS (NOTE 8)

CONSTRUCTION CONTROL POINT (NOTE 10)

NOTES:

- TOPOGRAPHY DEVELOPED USING LIDAR TECHNOLOGY PERFORMED BY OPTIMAL GEOMATICS, INC. [2227 DRAKE AVENUE SW, BUILDING 14, HUNTSVILLE, ALABAMA 35805, TELEPHONE 256.882.7788] ON 17 DECEMBER 2005.
- LOCATIONS OF JURISDICTIONAL WETLANDS AND WATERS WERE OBTAINED FROM "FINAL WETLAND DETERMINATION, LANDFILLS AND FILL AREAS," BY SHAW ENVIRONMENTAL, INC. DATED 17 NOVEMBER 2003.
- WETLAND DELINEATION CONDUCTED BY GEOSYNTEC CONSULTANTS IN APRIL AND MAY 2006. WETLAND BOUNDARIES ARE PRELIMINARY PENDING U.S. ARMY CORPS OF ENGINEERS JURISDICTIONAL DETERMINATION.
- IMPACTS TO WETLAND SHALL BE KEPT TO A MINIMUM DURING LANDFILL 3 FINAL COVER SYSTEM CONSTRUCTION. CONTRACTOR MAY ELECT TO ADJUST THE PROPOSED FINAL GRADES IN THE VICINITY OF THE WETLAND IN ORDER TO MINIMIZE DISTURBANCES. CHANGES TO PROPOSED FINAL GRADES SHALL BE APPROVED BY THE CONSTRUCTION MANAGER.
- LOCATIONS OF FINAL COVER DIVERSION BERMS AND DOWNDRAIN ARE APPROXIMATE AND MAY BE MODIFIED TO ACCOMMODATE FIELD CONDITIONS. CONSTRUCTION CONTROL FOR CENTERLINE OF BERMS IS PROVIDED ON DRAWING 14.
- FINAL COVER SYSTEM AND PERIMETER TIE-IN DETAILS ARE PROVIDED ON DRAWING 13.
- EXTENSION DETAILS FOR EXISTING MONITORING WELLS ARE PROVIDED ON DRAWING 17.
- DETAILS FOR BOUNDARY SURVEY PERMANENT MONUMENTS ARE PROVIDED ON DRAWING 17.
- CONTRACTOR SHALL CONSTRUCT ACCESS ROAD WITHIN AREA DESIGNATED FOR CONTRACTOR HAULING. DETAIL FOR CONSTRUCTION ACCESS ROAD IS PROVIDED ON DRAWING 17, DETAIL 25.
- CONSTRUCTION CONTROL FOR LANDFILL 3 FINAL COVER SYSTEM IS PROVIDED ON DRAWING 5.

0

100'

200'


SCALE IN FEET

CONTRACTOR HAULING AREA CONSTRUCTION CONTROL POINTS		
POINT NUMBER	NORTHING	EASTING
1468	1180881.78	669655.14
1469	1180834.68	669735.94
1470	1180795.05	669820.65
1471	1180763.21	669908.59
1472	1180738.98	669998.93
1473	1180716.61	670089.77
1474	1180694.24	670180.62
1475	1180671.87	670271.46
1476	1180649.50	670362.30
1477	1180627.13	670453.14
1478	1180604.76	670543.98
1479	1180582.39	670634.82
1480	1180560.02	670725.66
1481	1180537.65	670816.50
1482	1180741.97	670143.65
1483	1180741.97	670302.00
1484	1180741.97	670460.34

BOUNDARY SURVEY PERMANENT MONUMENTS		
POINT NUMBER	NORTHING	EASTING
LF3-M01	1178377.18	669303.29
LF3-M02	1178626.85	669310.73
LF3-M03	1179860.46	669399.74
LF3-M04	1180087.17	669505.88
LF3-M05	1180316.79	669604.76
LF3-M06	1180544.83	669707.21
LF3-M07	1180758.44	669577.31
LF3-M08	1180761.15	669327.32
LF3-M09	1180719.91	669080.75
LF3-M10	1180548.28	668898.98
LF3-M11	1180371.23	668722.47
LF3-M12	1180159.18	668590.05
LF3-M13	1179927.91	668495.11
LF3-M14	1179658.87	668642.91
LF3-M15	1179486.99	669057.51

CERTIFIED-FOR-CONSTRUCTION


0	04.02.07	CERTIFIED-FOR-CONSTRUCTION	LMG	MJM
E	02.12.07	ISSUED FOR BID PURPOSES ONLY	LMG	MJM
MARK	DATE	REVISION	BY	APPROVED
OWNER:				
CLIENT:				
CONSULTANT:				
PROJECT:				
TITLE:				
THIS DRAWING MAY NOT BE ISSUED FOR PROJECT TENDER OR CONSTRUCTION, UNLESS SEALED.				
SIGNATURE		DATE: APRIL 2007		
DATE		SCALE: 1" = 100'		
SEAL		DESIGN BY: LMG		
		DRAWN BY: JAS		
		CHECKED BY: MI		
		REVIEWED BY: LMG		
		APPROVED BY: MJM		
		PROJECT NO.: GR3762		
		FILE NO: 37620004		
		REVISION NO: 0		
		DRAWING NO: 4		

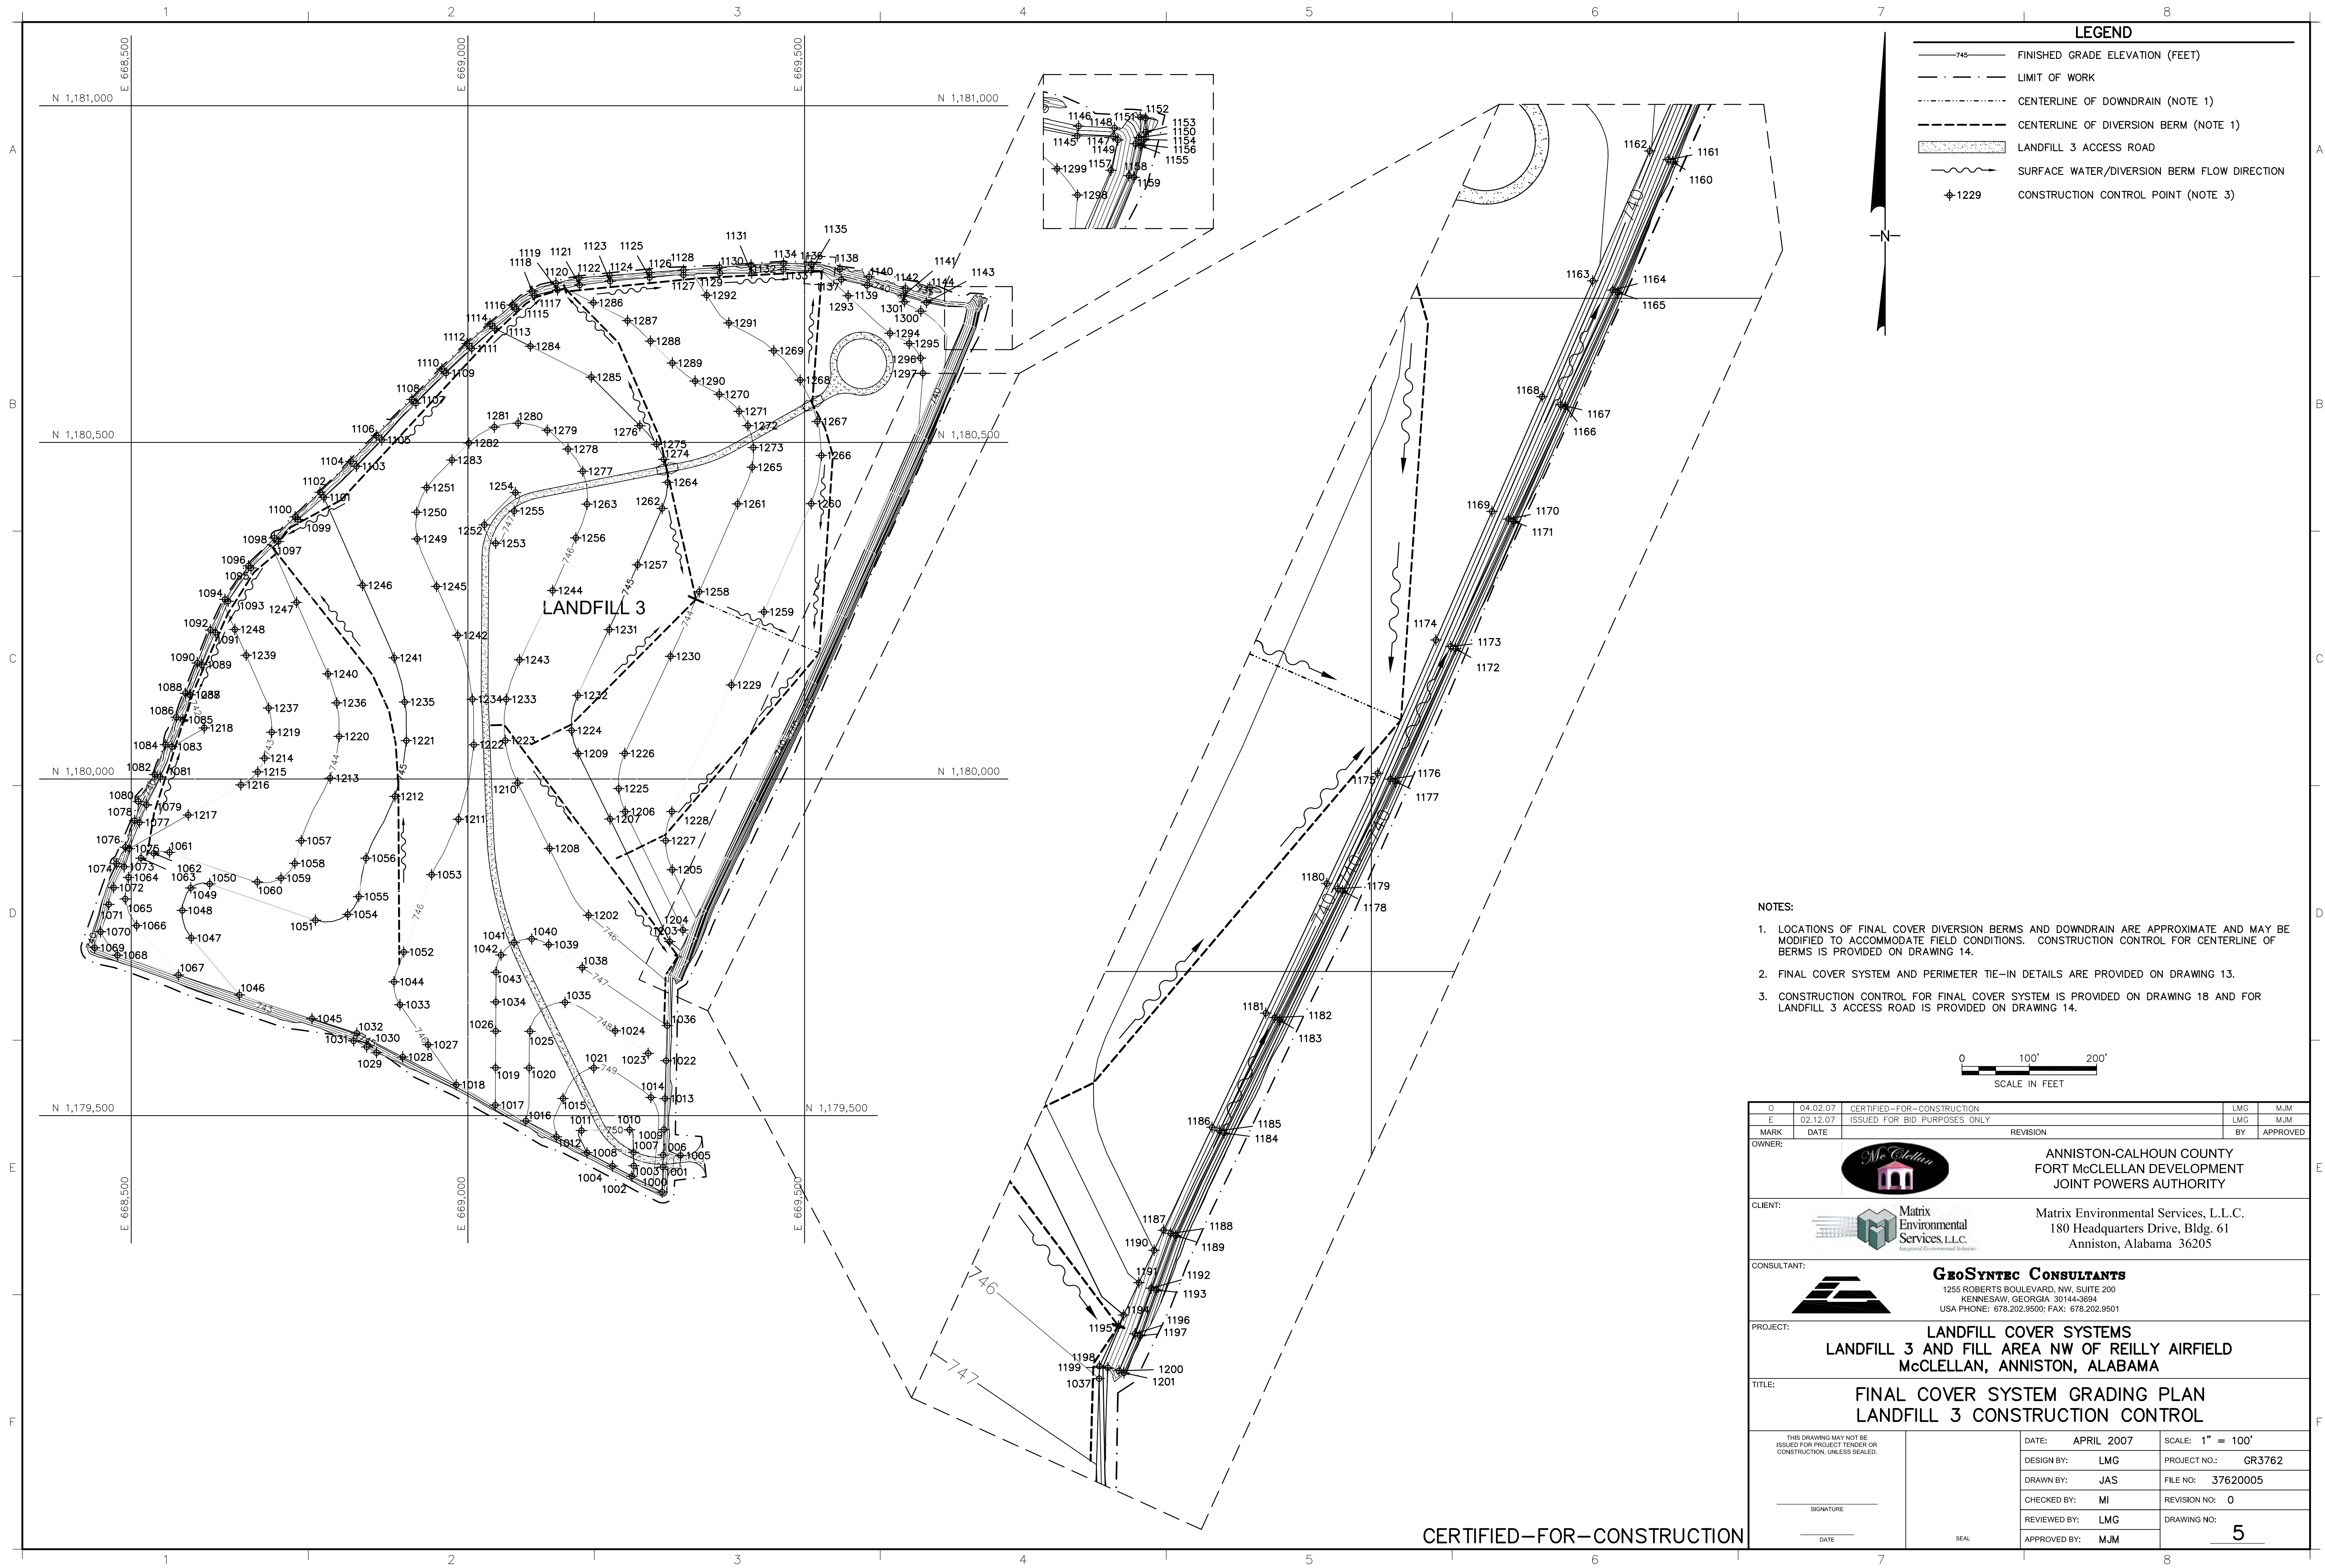

- NOTES:
1. LOCATIONS OF FINAL COVER DIVERSION BERMS AND DOWNDRAIN ARE APPROXIMATE AND MAY BE MODIFIED TO ACCOMMODATE FIELD CONDITIONS. CONSTRUCTION CONTROL FOR CENTERLINE OF BERMS IS PROVIDED ON DRAWING 14.
 2. FINAL COVER SYSTEM AND PERIMETER TIE-IN DETAILS ARE PROVIDED ON DRAWING 13.
 3. CONSTRUCTION CONTROL FOR FINAL COVER SYSTEM IS PROVIDED ON DRAWING 18 AND FOR LANDFILL 3 ACCESS ROAD IS PROVIDED ON DRAWING 14.


0	04.02.07	CERTIFIED-FOR-CONSTRUCTION	LMG	MJM
E	02.12.07	ISSUED FOR BID PURPOSES ONLY	LMG	MJM
MARK	DATE	REVISION	BY	APPROVED
OWNER:		ANNISTON-CALHOUN COUNTY FORT McCLELLAN DEVELOPMENT JOINT POWERS AUTHORITY		
CLIENT:		Matrix Environmental Services, L.L.C. 180 Headquarters Drive, Bldg. 61 Anniston, Alabama 36205		
CONSULTANT:		GeoSYNTEC CONSULTANTS 1255 ROBERTS BOULEVARD, NW, SUITE 200 KENNESAW, GEORGIA 30144-3694 USA PHONE: 678.202.9500; FAX: 678.202.9501		
PROJECT:		LANDFILL COVER SYSTEMS LANDFILL 3 AND FILL AREA NW OF REILLY AIRFIELD McCLELLAN, ANNISTON, ALABAMA		
TITLE:		FINAL COVER SYSTEM GRADING PLAN LANDFILL 3 CONSTRUCTION CONTROL		
THIS DRAWING MAY NOT BE ISSUED FOR PROJECT TENDER OR CONSTRUCTION, UNLESS SEALED.		DATE: APRIL 2007	SCALE: 1" = 100'	
SIGNATURE		DESIGN BY: LMG	PROJECT NO.: GR3762	
DATE		DRAWN BY: JAS	FILE NO: 37620005	
		CHECKED BY: MI	REVISION NO: 0	
		REVIEWED BY: LMG	DRAWING NO:	5
		APPROVED BY: MJM		

CERTIFIED-FOR-CONSTRUCTION

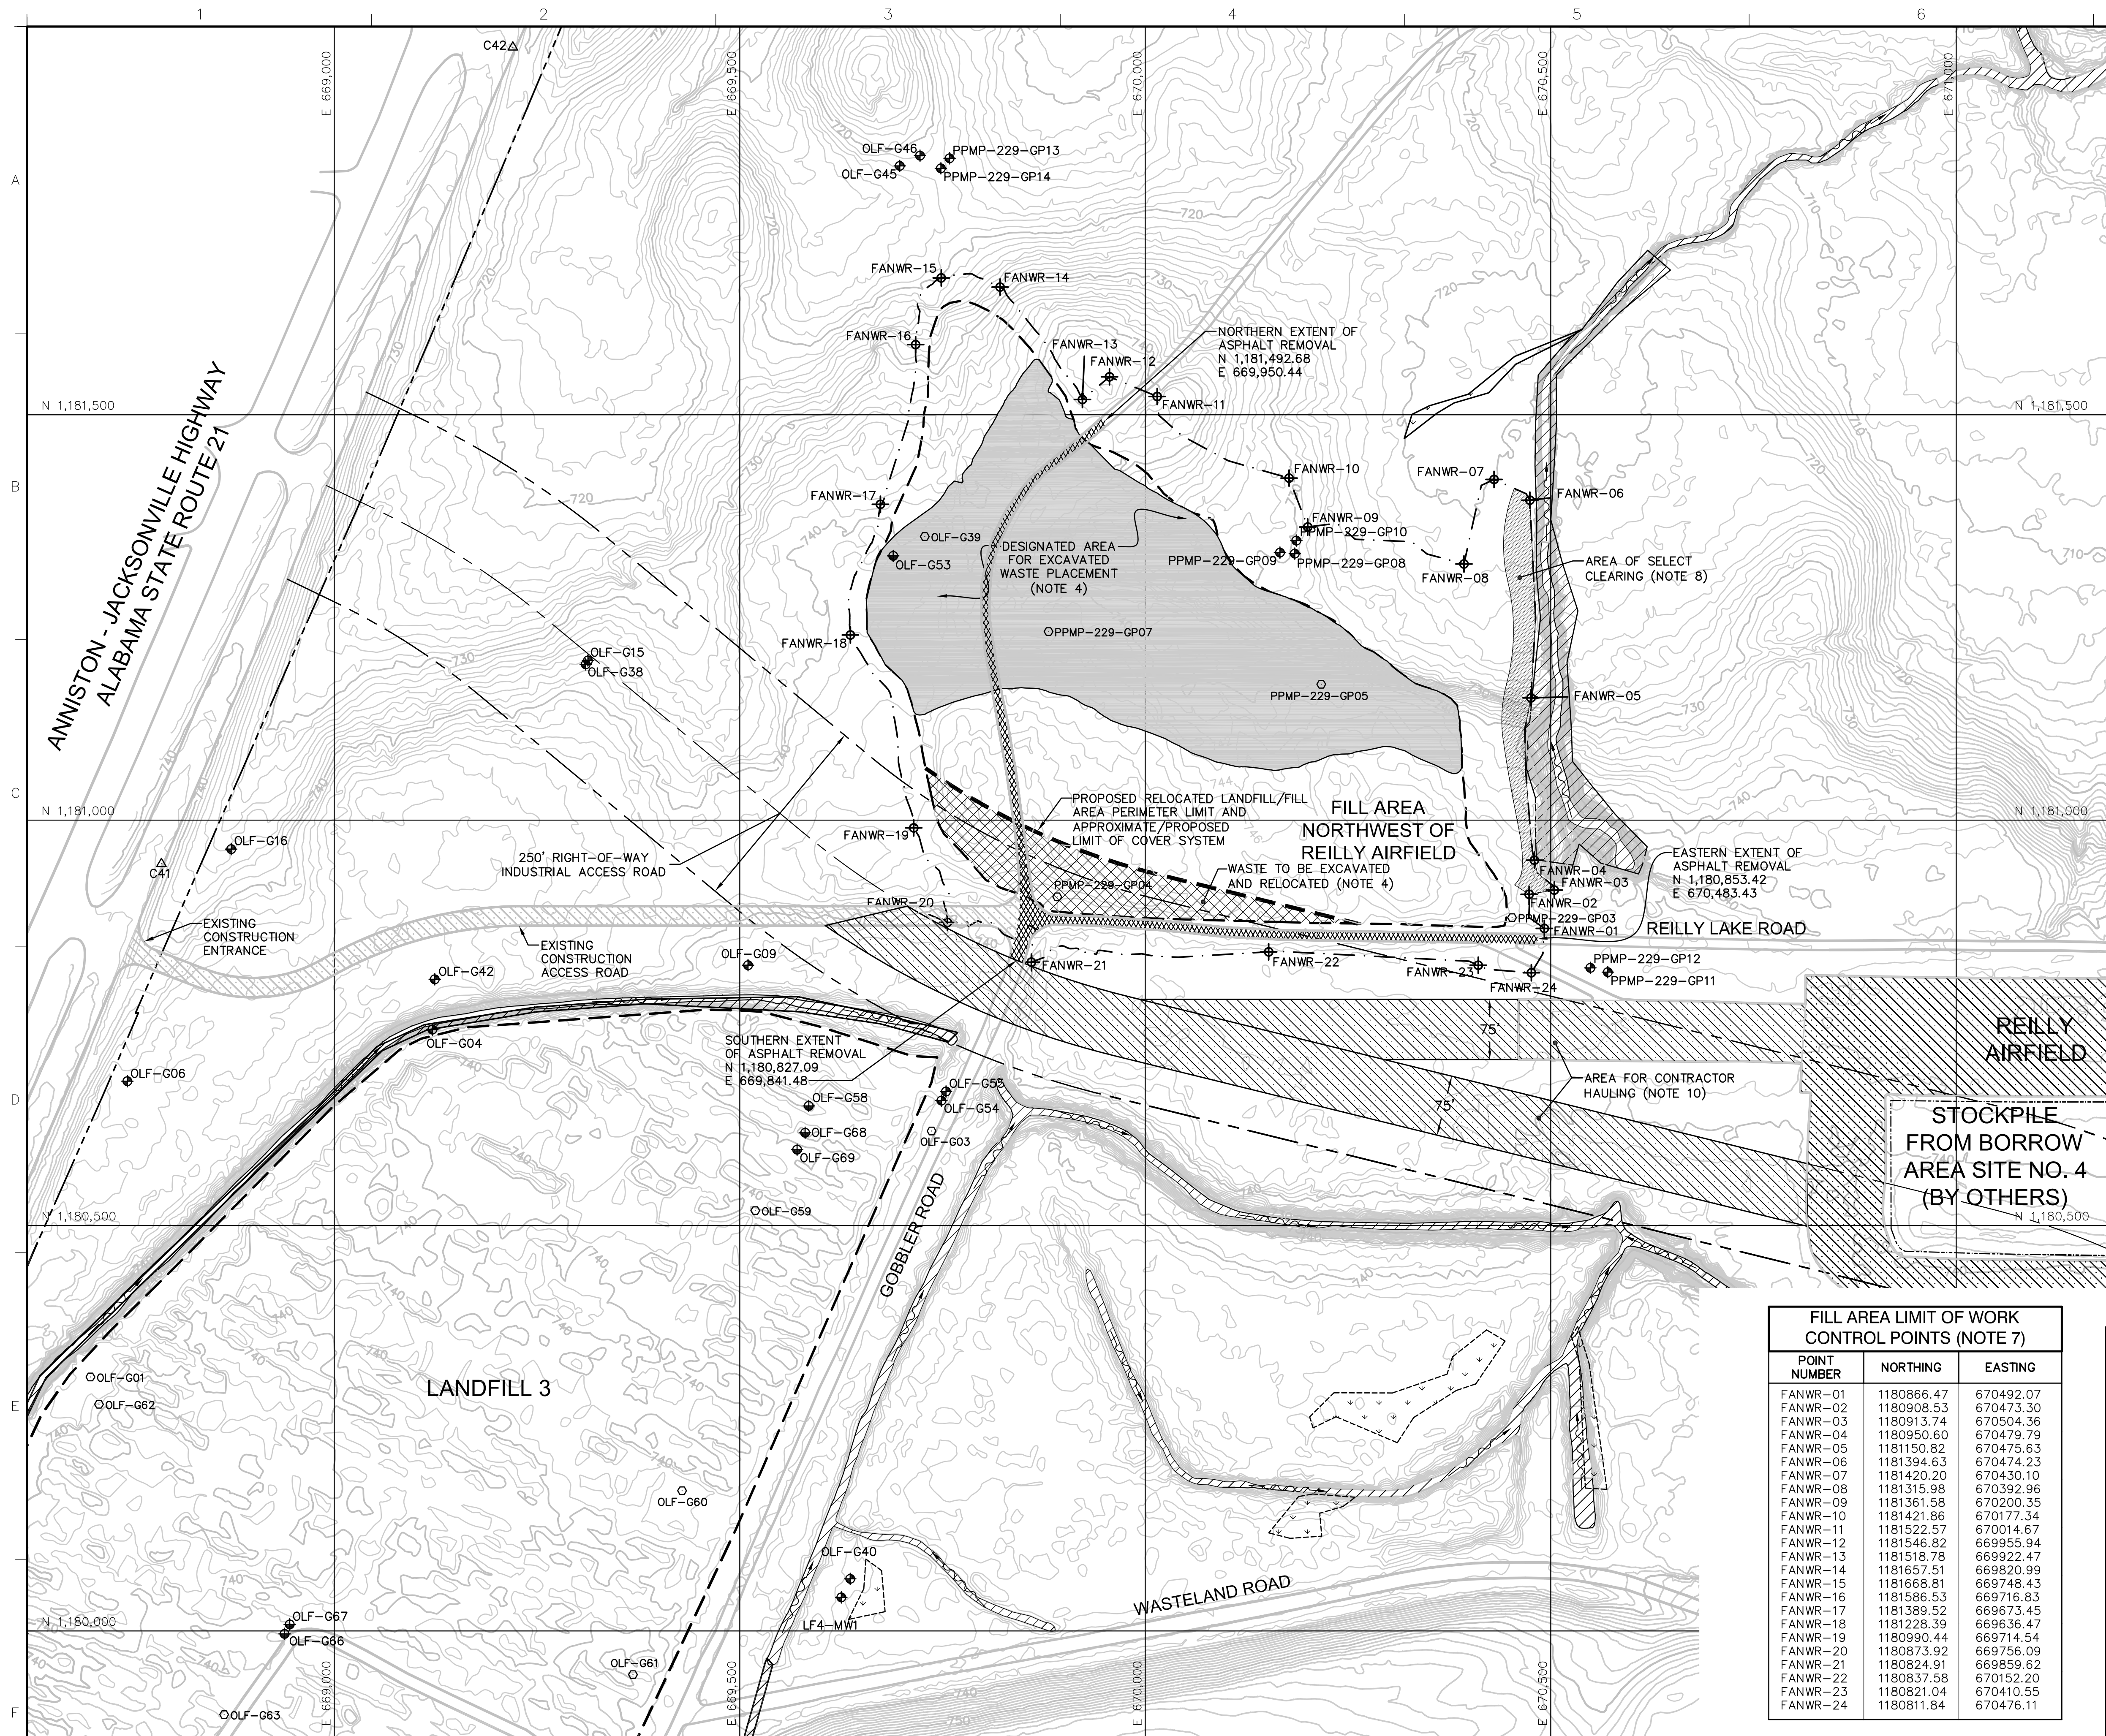

- LEGEND**
- 730 EXISTING GROUND ELEVATION (FEET) (NOTE 1)
 - EXISTING ROAD
 - LANDFILL/FILL AREA PERIMETER LIMIT (NOTES 5 AND 6)
 - McCLELLAN PROPERTY BOUNDARY
 - LIMIT OF WORK (NOTE 7)
 - INDUSTRIAL ACCESS ROAD RIGHT-OF-WAY LIMIT
 - INDUSTRIAL ACCESS ROAD CENTERLINE
 - JURISDICTIONAL WETLAND (SURVEYED BOUNDARY) (NOTE 2)
 - JURISDICTIONAL WETLAND (PRELIMINARY SURVEYED BOUNDARY) (NOTE 3)
 - JURISDICTIONAL WATERS OF THE UNITED STATES (NOTE 2)
 - PORTION OF ASPHALT ROAD TO BE REMOVED
 - AREA FOR CONTRACTOR HAULING
 - SURFACE WATER FLOW DIRECTION
 - PERMANENT SURVEY BENCHMARK
 - EXISTING MONITORING WELL
 - EXISTING MONITORING WELL (TO BE ABANDONED BY OTHERS)
 - EXISTING MONITORING WELL (TO BE EXTENDED) (NOTE 9)
 - FILL AREA LIMIT OF WORK CONTROL POINT (NOTE 7)


- NOTES:**
- TOPOGRAPHY DEVELOPED USING LIDAR TECHNOLOGY PERFORMED BY OPTIMAL GEOMATICS, INC. [2227 DRAKE AVENUE SW, BUILDING 14, HUNTSVILLE, ALABAMA 35805, TELEPHONE 256.882.7788] ON 17 DECEMBER 2005.
 - LOCATIONS OF JURISDICTIONAL WETLANDS AND WATERS WERE OBTAINED FROM "FINAL WETLAND DETERMINATION, LANDFILLS AND FILL AREAS," BY SHAW ENVIRONMENTAL, INC. DATED 17 NOVEMBER 2003.
 - WETLAND DELINEATION CONDUCTED BY GEOSYNTEC CONSULTANTS IN APRIL AND MAY 2006. WETLAND BOUNDARIES ARE PRELIMINARY PENDING U.S. ARMY CORPS OF ENGINEERS JURISDICTIONAL DETERMINATION.
 - GRADING PLANS FOR WASTE EXCAVATION AREA AND WASTE RELOCATION AREA ARE PROVIDED ON DRAWING 7.
 - FILL AREA PERIMETER LIMIT INDICATES LATERAL LIMIT OF WASTE PLACEMENT DURING ACTIVE LANDFILL OPERATIONS.
 - FINAL COVER SYSTEM SHALL BE CONSTRUCTED WITHIN THESE LIMITS. FINAL COVER SYSTEM GRADING PLAN AND DETAILS ARE PROVIDED ON DRAWINGS 8 AND 13.
 - FOR THE PURPOSES OF CONSTRUCTION ACTIVITIES, LIMITS OF DISTURBANCE SHALL BE DEFINED BY THE LIMIT OF WORK. CLEARING AND GRUBBING ACTIVITIES INCLUDE STUMP GRINDING AND SHALL BE IN ACCORDANCE WITH SPECIFICATION 02115. STUMP GRINDING AREAS ARE SHOWN ON FIGURE NOS. 02115-1 AND 02115-2.
 - SELECT CLEARING SHALL BE IMPLEMENTED TO ACCOMMODATE CONSTRUCTION OF WALKING TRAIL AND INSTALLATION OF SPLIT RAIL FENCE. CONTRACTOR SHALL OBTAIN APPROVAL FROM CONSTRUCTION MANAGER PRIOR TO CLEARING.
 - EXTENSION DETAILS FOR EXISTING MONITORING WELLS ARE PROVIDED ON DRAWING 17.
 - CONTRACTOR SHALL CONSTRUCT ACCESS ROAD WITHIN AREA DESIGNATED FOR CONTRACTOR HAULING. DETAIL FOR CONSTRUCTION ACCESS ROAD IS PROVIDED ON DRAWING 17, DETAIL 25. CONSTRUCTION CONTROL IS PROVIDED ON DRAWING 4.

 


FILL AREA LIMIT OF WORK CONTROL POINTS (NOTE 7)		
POINT NUMBER	NORTHING	EASTING
FANWR-01	1180866.47	670492.07
FANWR-02	1180908.53	670473.30
FANWR-03	1180913.74	670504.36
FANWR-04	1180950.60	670479.79
FANWR-05	1181150.82	670475.63
FANWR-06	1181394.63	670474.23
FANWR-07	1181420.20	670430.10
FANWR-08	1181315.98	670392.96
FANWR-09	1181361.58	670200.35
FANWR-10	1181421.86	670177.34
FANWR-11	1181522.57	670014.67
FANWR-12	1181546.82	669955.94
FANWR-13	1181518.78	669922.47
FANWR-14	1181657.51	669820.99
FANWR-15	1181668.81	669748.43
FANWR-16	1181586.53	669716.83
FANWR-17	1181389.52	669673.45
FANWR-18	1181228.39	669636.47
FANWR-19	1180990.44	669714.54
FANWR-20	1180873.92	669756.09
FANWR-21	1180824.91	669859.62
FANWR-22	1180837.58	670152.20
FANWR-23	1180821.04	670410.55
FANWR-24	1180811.84	670476.11

0	04.02.07	CERTIFIED-FOR-CONSTRUCTION	LMG	MJM
E	02.12.07	ISSUED FOR BID PURPOSES ONLY	LMG	MJM
MARK	DATE	REVISION	BY	APPROVED
OWNER:				
CLIENT:				
CONSULTANT:				
PROJECT:				
TITLE:				
THIS DRAWING MAY NOT BE ISSUED FOR PROJECT TENDER OR CONSTRUCTION, UNLESS SEALED.				
SIGNATURE		DATE:	APRIL 2007	SCALE: 1" = 100'
DATE		DESIGN BY:	LMG	PROJECT NO.: GR3762
		DRAWN BY:	JAS	FILE NO.: 37620006
		CHECKED BY:	MI	REVISION NO.: 0
		REVIEWED BY:	LMG	DRAWING NO.: 6
		APPROVED BY:	MJM	


CERTIFIED-FOR-CONSTRUCTION

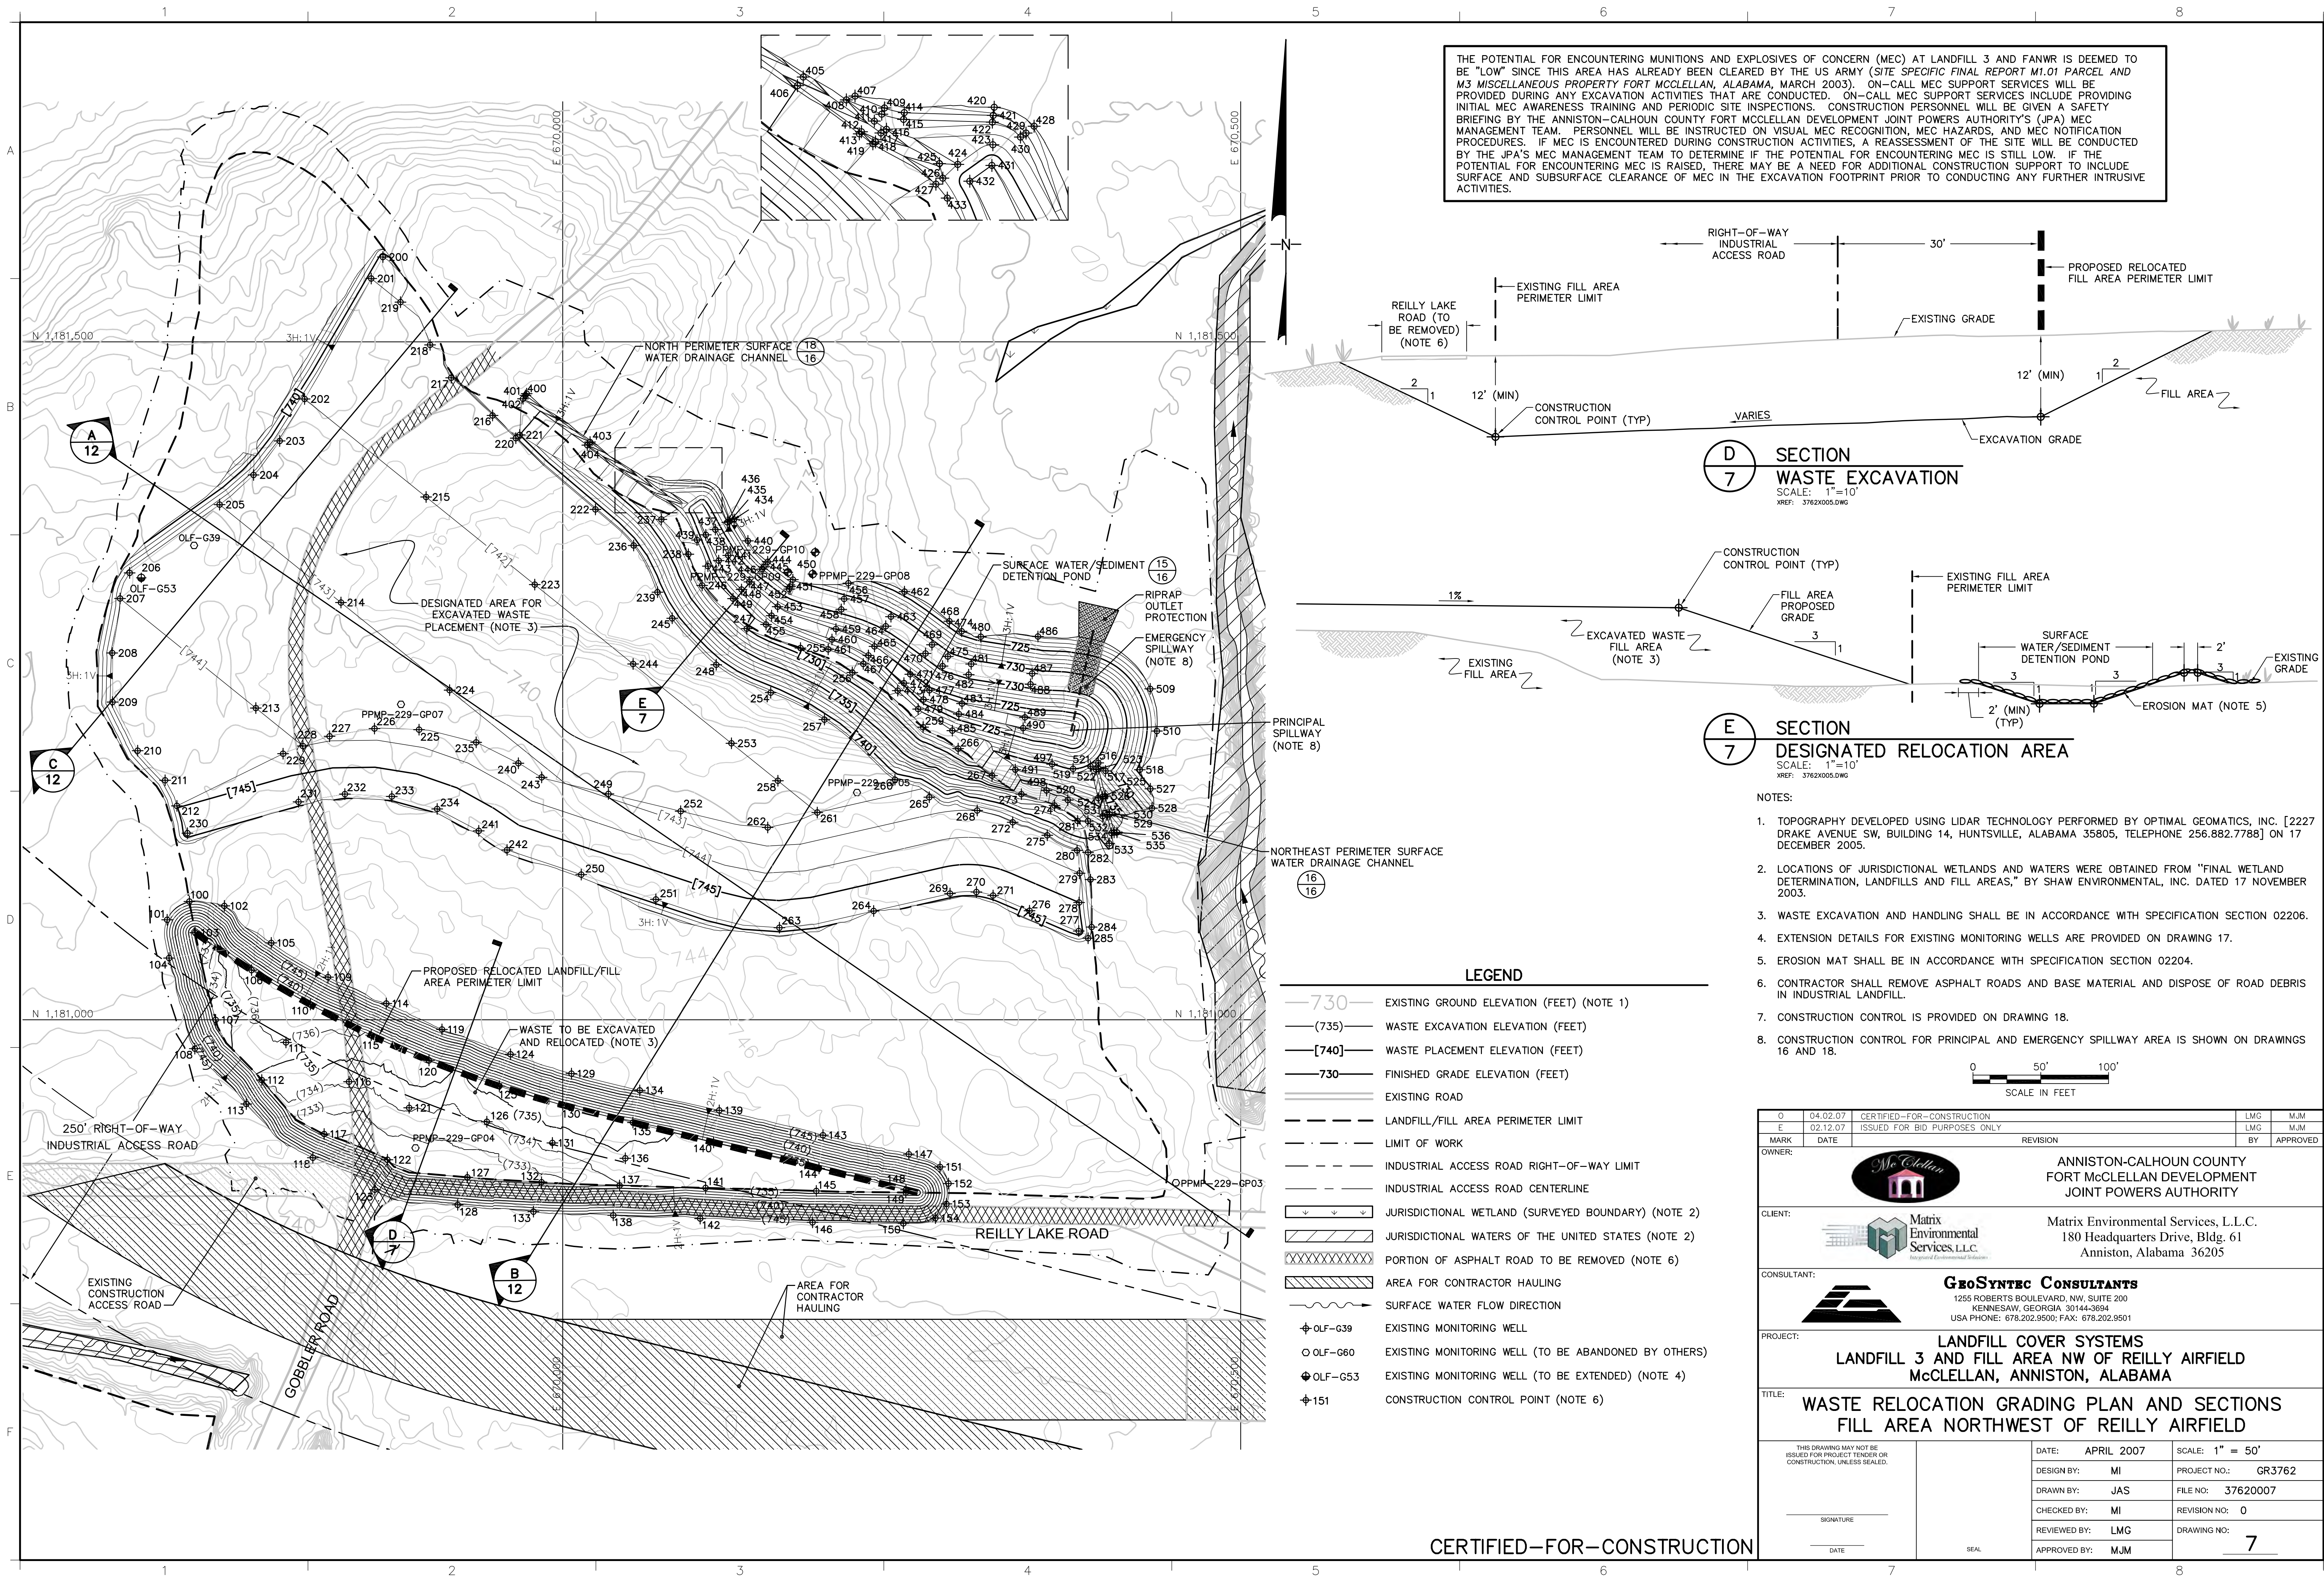

THE POTENTIAL FOR ENCOUNTERING MUNITIONS AND EXPLOSIVES OF CONCERN (MEC) AT LANDFILL 3 AND FANWR IS DEEMED TO BE "LOW" SINCE THIS AREA HAS ALREADY BEEN CLEARED BY THE US ARMY (SITE SPECIFIC FINAL REPORT M1.01 PARCEL AND M3 MISCELLANEOUS PROPERTY FORT MCCLELLAN, ALABAMA, MARCH 2003). ON-CALL MEC SUPPORT SERVICES WILL BE PROVIDED DURING ANY EXCAVATION ACTIVITIES THAT ARE CONDUCTED. ON-CALL MEC SUPPORT SERVICES INCLUDE PROVIDING INITIAL MEC AWARENESS TRAINING AND PERIODIC SITE INSPECTIONS. CONSTRUCTION PERSONNEL WILL BE GIVEN A SAFETY BRIEFING BY THE ANNISTON-CALHOUN COUNTY FORT MCCLELLAN DEVELOPMENT JOINT POWERS AUTHORITY'S (JPA) MEC MANAGEMENT TEAM. PERSONNEL WILL BE INSTRUCTED ON VISUAL MEC RECOGNITION, MEC HAZARDS, AND MEC NOTIFICATION PROCEDURES. IF MEC IS ENCOUNTERED DURING CONSTRUCTION ACTIVITIES, A REASSESSMENT OF THE SITE WILL BE CONDUCTED BY THE JPA'S MEC MANAGEMENT TEAM TO DETERMINE IF THE POTENTIAL FOR ENCOUNTERING MEC IS STILL LOW. IF THE POTENTIAL FOR ENCOUNTERING MEC IS RAISED, THERE MAY BE A NEED FOR ADDITIONAL CONSTRUCTION SUPPORT TO INCLUDE SURFACE AND SUBSURFACE CLEARANCE OF MEC IN THE EXCAVATION FOOTPRINT PRIOR TO CONDUCTING ANY FURTHER INTRUSIVE ACTIVITIES.

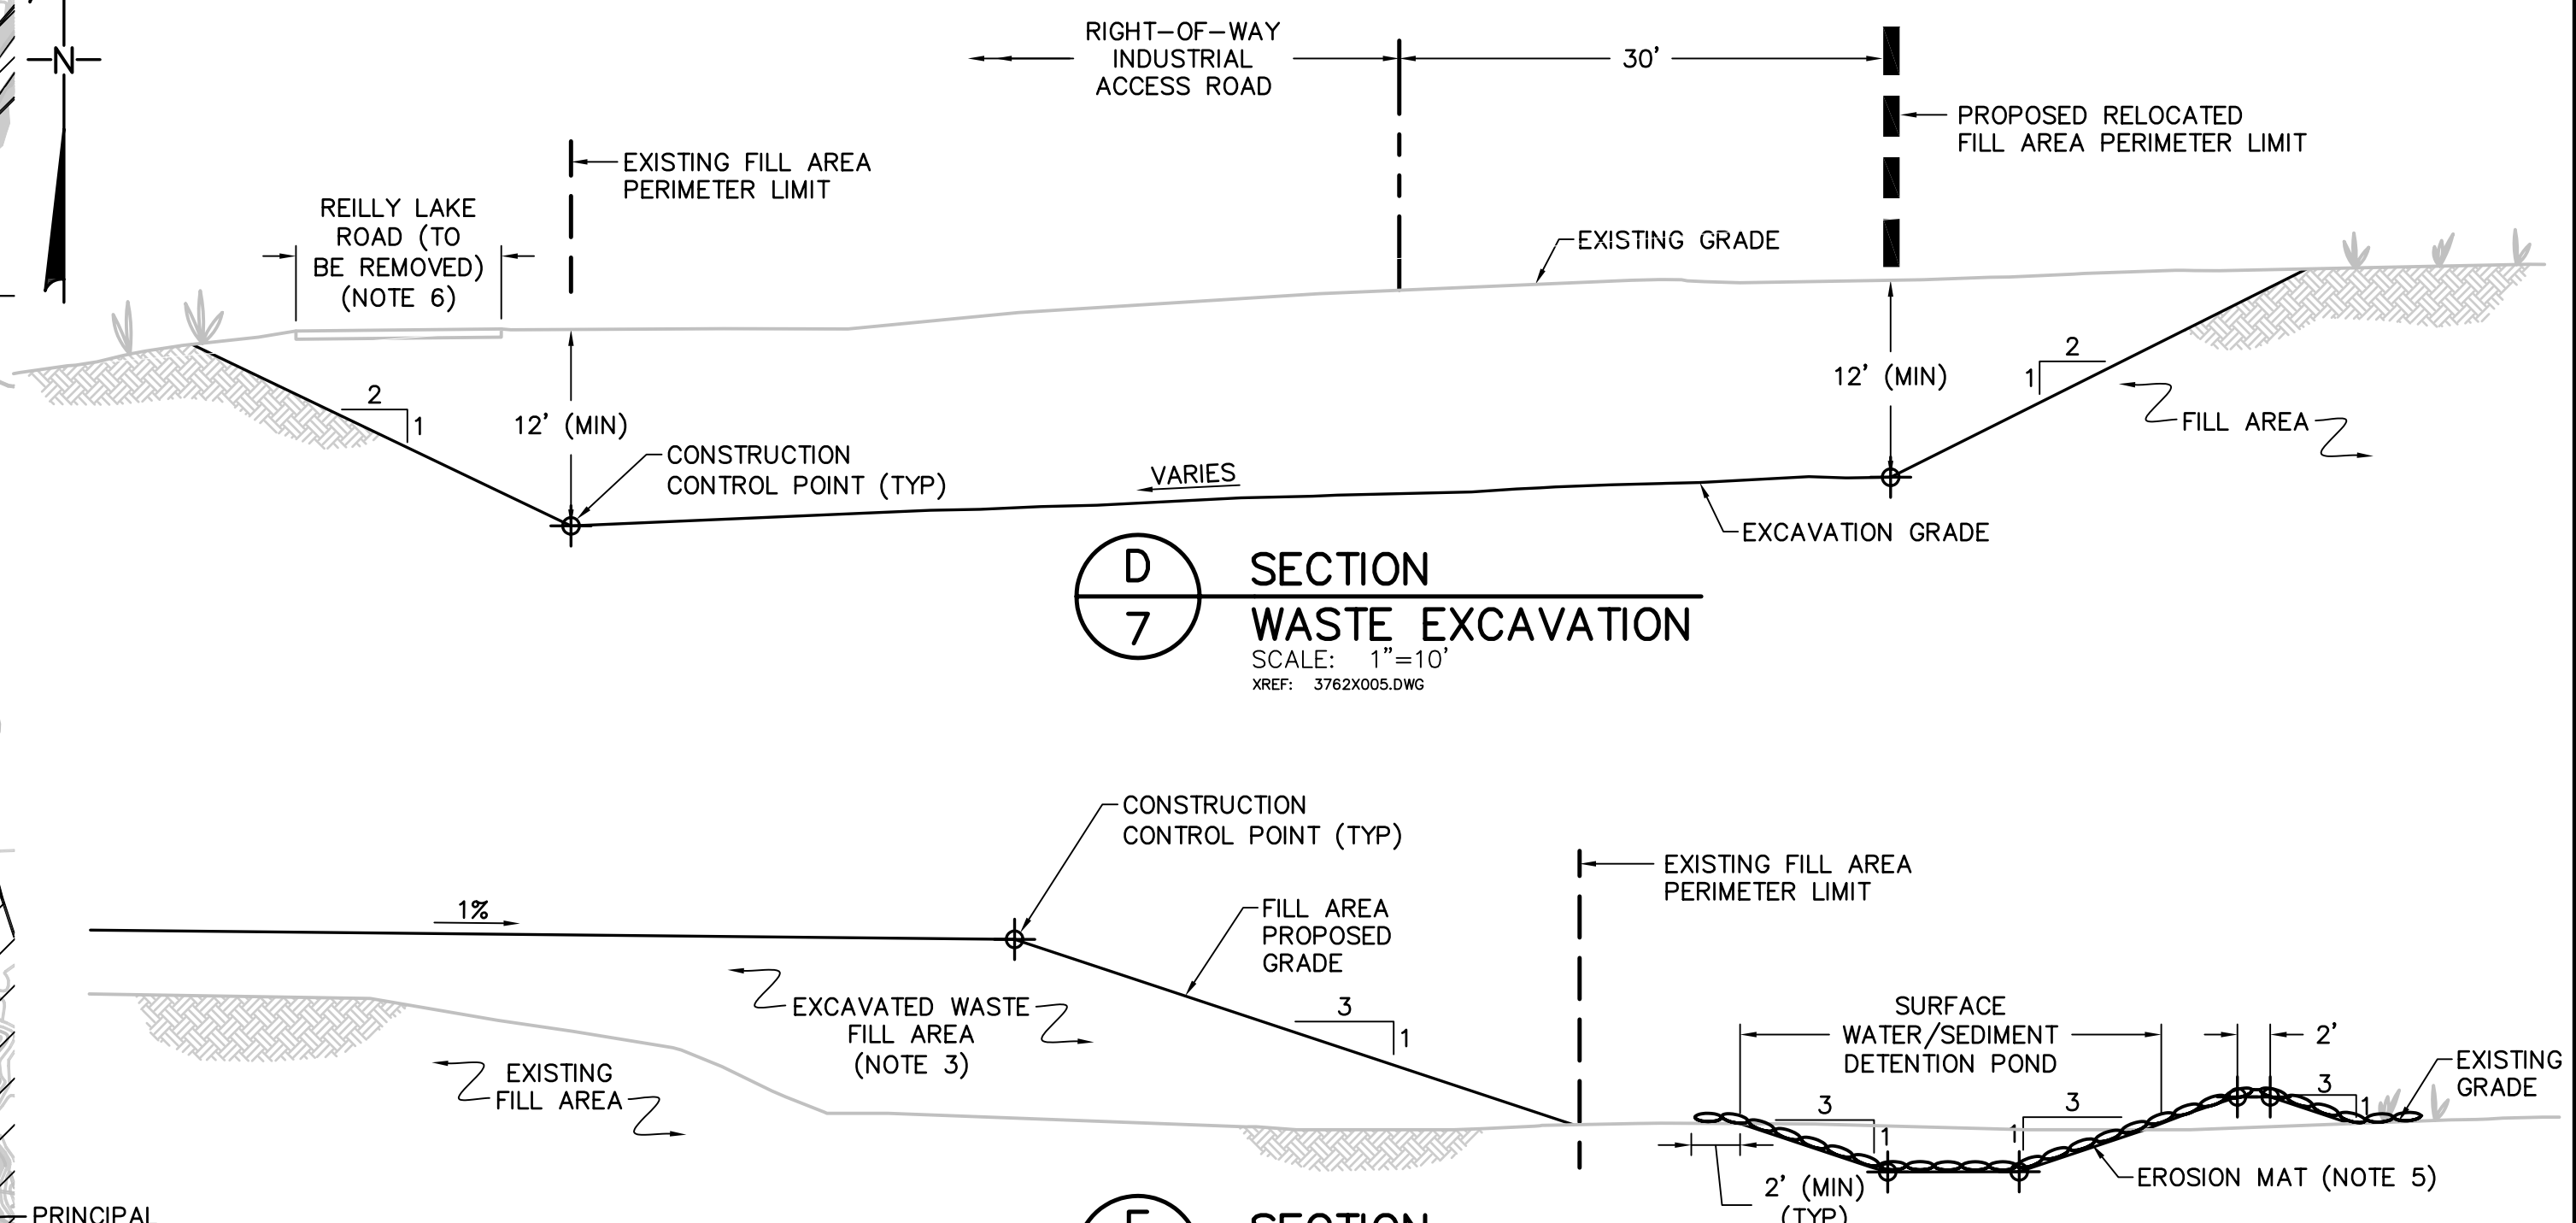


- NOTES:**
- TOPOGRAPHY DEVELOPED USING LIDAR TECHNOLOGY PERFORMED BY OPTIMAL GEOMATICS, INC. [2227 DRAKE AVENUE SW, BUILDING 14, HUNTSVILLE, ALABAMA 35805, TELEPHONE 256.882.7788] ON 17 DECEMBER 2005.
 - LOCATIONS OF JURISDICTIONAL WETLANDS AND WATERS WERE OBTAINED FROM "FINAL WETLAND DETERMINATION, LANDFILLS AND FILL AREAS," BY SHAW ENVIRONMENTAL, INC. DATED 17 NOVEMBER 2003.
 - WASTE EXCAVATION AND HANDLING SHALL BE IN ACCORDANCE WITH SPECIFICATION SECTION 02206.
 - EXTENSION DETAILS FOR EXISTING MONITORING WELLS ARE PROVIDED ON DRAWING 17.
 - EROSION MAT SHALL BE IN ACCORDANCE WITH SPECIFICATION SECTION 02204.
 - CONTRACTOR SHALL REMOVE ASPHALT ROADS AND BASE MATERIAL AND DISPOSE OF ROAD DEBRIS IN INDUSTRIAL LANDFILL.
 - CONSTRUCTION CONTROL IS PROVIDED ON DRAWING 18.
 - CONSTRUCTION CONTROL FOR PRINCIPAL AND EMERGENCY SPILLWAY AREA IS SHOWN ON DRAWINGS 16 AND 18.

 

- LEGEND**
- 730— EXISTING GROUND ELEVATION (FEET) (NOTE 1)
 - (735)— WASTE EXCAVATION ELEVATION (FEET)
 - [740]— WASTE PLACEMENT ELEVATION (FEET)
 - 730— FINISHED GRADE ELEVATION (FEET)
 - EXISTING ROAD
 - LANDFILL/FILL AREA PERIMETER LIMIT
 - - - LIMIT OF WORK
 - - - INDUSTRIAL ACCESS ROAD RIGHT-OF-WAY LIMIT
 - - - INDUSTRIAL ACCESS ROAD CENTERLINE
 - XXXXXX JURISDICTIONAL WETLAND (SURVEYED BOUNDARY) (NOTE 2)
 - XXXXXX JURISDICTIONAL WATERS OF THE UNITED STATES (NOTE 2)
 - XXXXXX PORTION OF ASPHALT ROAD TO BE REMOVED (NOTE 6)
 - XXXXXX AREA FOR CONTRACTOR HAULING
 - SURFACE WATER FLOW DIRECTION
 - OLF-G39 EXISTING MONITORING WELL
 - OLF-G60 EXISTING MONITORING WELL (TO BE ABANDONED BY OTHERS)
 - OLF-G53 EXISTING MONITORING WELL (TO BE EXTENDED) (NOTE 4)
 - 151 CONSTRUCTION CONTROL POINT (NOTE 6)

CERTIFIED-FOR-CONSTRUCTION


0	04.02.07	CERTIFIED-FOR-CONSTRUCTION	LMG	MJM
E	02.12.07	ISSUED FOR BID PURPOSES ONLY	LMG	MJM
MARK	DATE	REVISION	BY	APPROVED
OWNER:				
CLIENT:				
CONSULTANT:				
PROJECT:				
TITLE:				
THIS DRAWING MAY NOT BE ISSUED FOR PROJECT TENDER OR CONSTRUCTION, UNLESS SEALED.		DATE: APRIL 2007	SCALE: 1" = 50'	
SIGNATURE		DESIGN BY: MI	PROJECT NO.: GR3762	
DATE		DRAWN BY: JAS	FILE NO.: 37620007	
SEAL		CHECKED BY: MI	REVISION NO.: 0	
		REVIEWED BY: LMG	DRAWING NO.: 7	
		APPROVED BY: MJM		

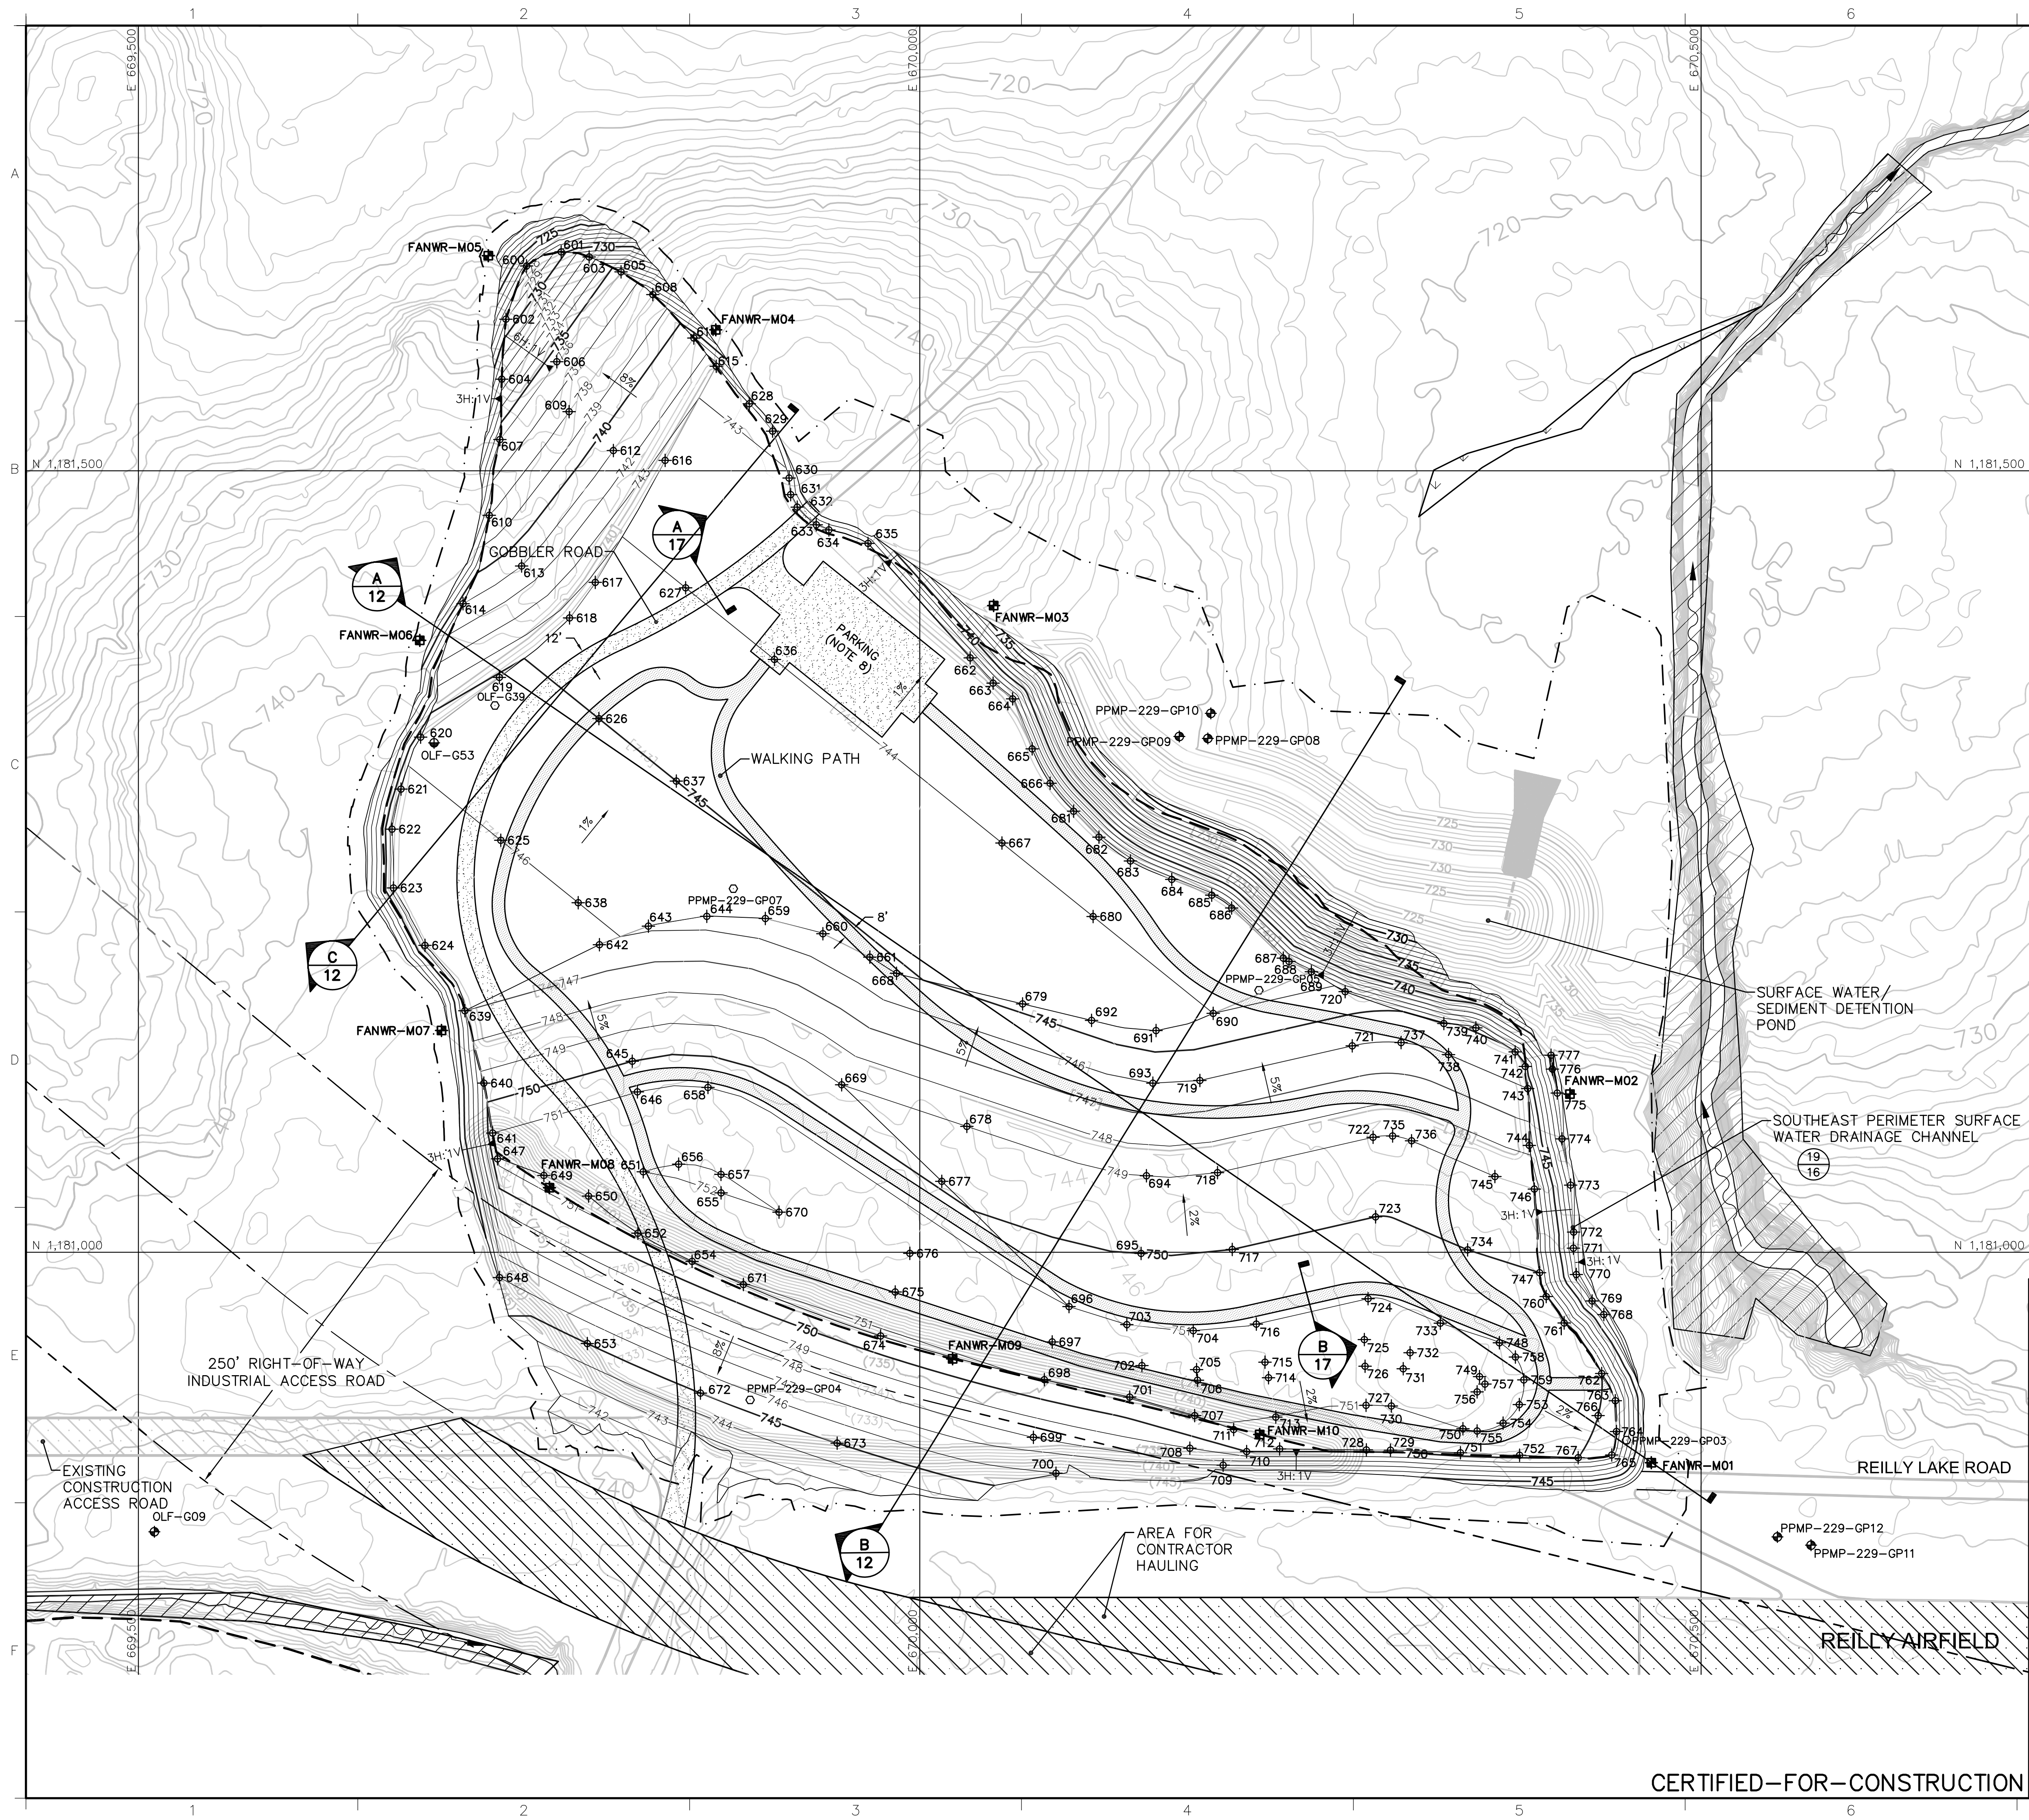

- LEGEND**
- 730 EXISTING GROUND ELEVATION (FEET) (NOTE 1)
 - EXISTING ROAD
 - LANDFILL/FILL AREA PERIMETER LIMIT
 - 750 FINISHED GRADE ELEVATION (FEET)
 - [740] WASTE PLACEMENT ELEVATION (FEET)
 - (735) WASTE EXCAVATION ELEVATION (FEET)
 - INDUSTRIAL ACCESS ROAD RIGHT-OF-WAY LIMIT
 - INDUSTRIAL ACCESS ROAD CENTERLINE
 - JURISDICTIONAL WETLAND (SURVEYED BOUNDARY) (NOTE 2)
 - JURISDICTIONAL WATERS OF THE UNITED STATES (NOTE 2)
 - WALKING PATH
 - GRAVEL ROAD
 - AREA FOR CONTRACTOR HAULING
 - SURFACE WATER FLOW DIRECTION
 - OLF-G09 EXISTING MONITORING WELL
 - OLF-G60 EXISTING MONITORING WELL (TO BE ABANDONED BY OTHERS)
 - OLF-G53 EXISTING MONITORING WELL (TO BE EXTENDED) (NOTE 4)
 - FANWR-M01 BOUNDARY SURVEY PERMANENT MONUMENT (NOTE 5)
 - 680 CONSTRUCTION CONTROL POINT (NOTE 6)


BOUNDARY SURVEY PERMANENT MONUMENTS		
POINT NUMBER	NORTHING	EASTING
FANWR-M01	1180865.30	670468.14
FANWR-M02	1181101.19	670416.07
FANWR-M03	1181413.78	670047.28
FANWR-M04	1181590.21	669869.46
FANWR-M05	1181637.63	669723.91
FANWR-M06	1181391.51	669680.05
FANWR-M07	1181141.89	669693.95
FANWR-M08	1181041.27	669763.04
FANWR-M09	1180931.79	670021.03
FANWR-M10	1180883.40	670217.53

- NOTES:
- TOPOGRAPHY DEVELOPED USING LIDAR TECHNOLOGY PERFORMED BY OPTIMAL GEOMATICS, INC. [2227 DRAKE AVENUE SW, BUILDING 14, HUNTSVILLE, ALABAMA 35805, TELEPHONE 256.882.7788] ON 17 DECEMBER 2005.
 - LOCATIONS OF JURISDICTIONAL WETLANDS AND WATERS WERE OBTAINED FROM "FINAL WETLAND DETERMINATION, LANDFILLS AND FILL AREAS," BY SHAW ENVIRONMENTAL, INC. DATED 17 NOVEMBER 2003.
 - FINAL COVER SYSTEM AND PERIMETER TIE-IN DETAILS ARE PROVIDED ON DRAWING 13.
 - EXTENSION DETAILS FOR EXISTING MONITORING WELLS ARE PROVIDED ON DRAWING 17.
 - DETAILS FOR BOUNDARY SURVEY PERMANENT MONUMENTS ARE PROVIDED ON DRAWING 17.
 - CONSTRUCTION CONTROL IS PROVIDED ON DRAWING 18.
 - CONSTRUCTION CONTROL FOR ROADS AND WALKING PATHS IS PROVIDED ON DRAWING 9.
 - PARKING LOT TO BE CONSTRUCTED OF 6-INCH THICK ROAD AGGREGATE LAYER UNDERLAIN BY GEOTEXTILE. SURFACE OF PARKING LOT SHALL BE FLUSH WITH FINAL GRADE. ROAD AGGREGATE SHALL BE IN ACCORDANCE WITH SPECIFICATION SECTION 02208. GEOTEXTILE SHALL BE IN ACCORDANCE WITH SPECIFICATION SECTION 02720.

 

O E	04.02.07 02.12.07	CERTIFIED-FOR-CONSTRUCTION ISSUED FOR BID PURPOSES ONLY	LMG LMG	MJM MJM
	DATE	REVISION	BY	APPROVED
OWNER:		 ANNISTON-CALHOUN COUNTY FORT McCLELLAN DEVELOPMENT JOINT POWERS AUTHORITY		
CLIENT:		 Matrix Environmental Services, L.L.C. 180 Headquarters Drive, Bldg. 61 Anniston, Alabama 36205		
CONSULTANT:		 GeoSyntec Consultants 1255 ROBERTS BOULEVARD, NW, SUITE 200 KENNESAW, GEORGIA 30144-3694 USA PHONE: 678.202.9500; FAX: 678.202.9501		
PROJECT:		LANDFILL COVER SYSTEMS LANDFILL 3 AND FILL AREA NW OF REILLY AIRFIELD McCLELLAN, ANNISTON, ALABAMA		
TITLE:		FINAL COVER SYSTEM GRADING PLAN FILL AREA NORTHWEST OF REILLY AIRFIELD		
THIS DRAWING MAY NOT BE ISSUED FOR PROJECT TENDER OR CONSTRUCTION, UNLESS SEALED. SIGNATURE _____ DATE _____		DATE: APRIL 2007	SCALE: 1" = 50'	
		DESIGN BY: MI	PROJECT NO.: GR3762	
		DRAWN BY: JAS	FILE NO: 37620008	
		CHECKED BY: MI	REVISION NO: 0	
		REVIEWED BY: LMG	DRAWING NO: 8	
		APPROVED BY: MJM		

CERTIFIED-FOR-CONSTRUCTION

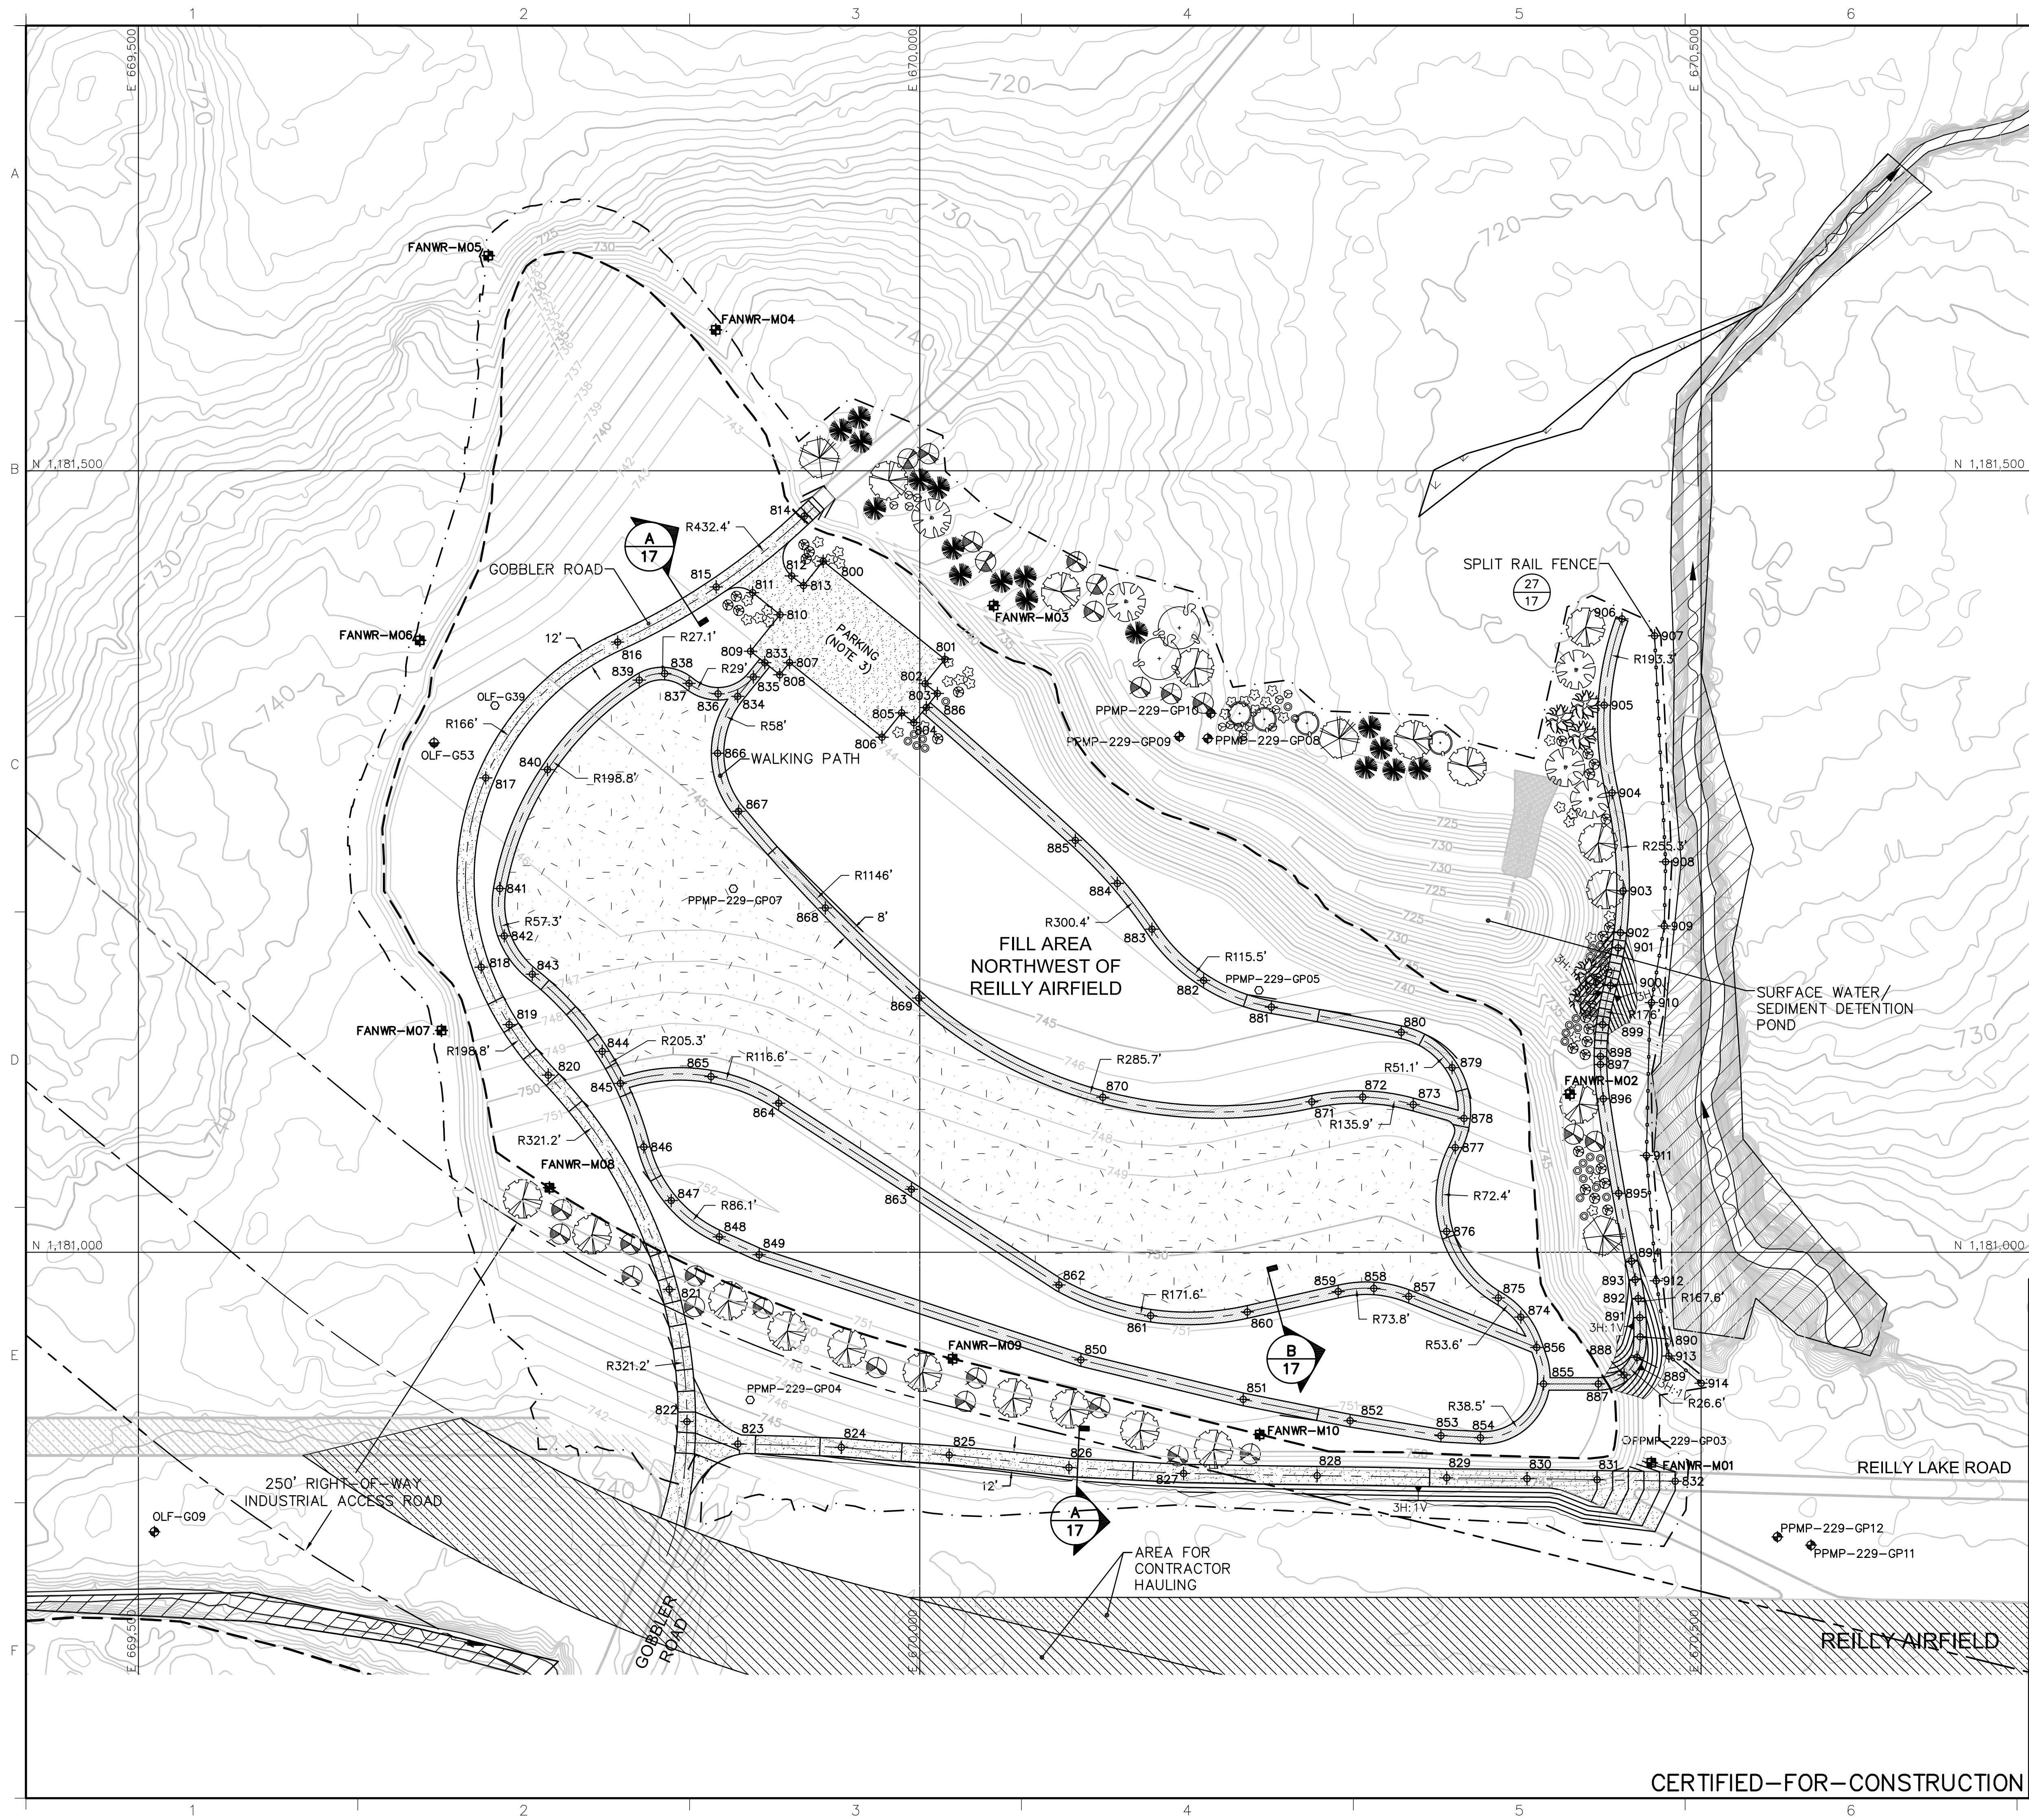

LEGEND

- 730 EXISTING GROUND ELEVATION (FEET) (NOTE 1)
- EXISTING ROAD
- LANDFILL/FILL AREA PERIMETER LIMIT
- LIMIT OF WORK
- 750 FINISHED GRADE ELEVATION (FEET)
- INDUSTRIAL ACCESS ROAD RIGHT-OF-WAY LIMIT
- INDUSTRIAL ACCESS ROAD CENTERLINE
- SPLIT-RAIL FENCE
- JURISDICTIONAL WETLAND (SURVEYED BOUNDARY) (NOTE 2)
- JURISDICTIONAL WATERS OF THE UNITED STATES (NOTE 2)
- WALKING PATH
- GRAVEL ROAD
- AREA FOR CONTRACTOR HAULING
- SURFACE WATER FLOW DIRECTION
- OLF-G39 EXISTING MONITORING WELL
- OLF-G60 EXISTING MONITORING WELL (TO BE ABANDONED BY OTHERS)
- OLF-G53 EXISTING MONITORING WELL (TO BE EXTENDED)
- FANWR-M01 BOUNDARY SURVEY PERMANENT MONUMENT
- 881 CONSTRUCTION CONTROL POINT (NOTE 6)

PLANTINGS SCHEDULE (NOTE 4)

OCTOBER GLORY RED MAPLE	REDBUD
HERITAGE RIVER BIRCH	SOURWOOD
LOBLOLLY PINE	CHEROKEE PRINCESS DOGWOOD
SYCAMORE	BEAUTY BERRY
TULIP POPLAR	VIRGINIA SWEETSPIRE
WILD FLOWERS (IN ADDITION TO GRASS)	OAK LEAF HYDRANGEA
	BUTTON BUSH

NOTES:

- TOPOGRAPHY DEVELOPED USING LIDAR TECHNOLOGY PERFORMED BY OPTIMAL GEOMATICS, INC. [2227 DRAKE AVENUE SW, BUILDING 14, HUNTSVILLE, ALABAMA 35805, TELEPHONE 256.882.7788] ON 17 DECEMBER 2005.
- LOCATIONS OF JURISDICTIONAL WETLANDS AND WATERS WERE OBTAINED FROM "FINAL WETLAND DETERMINATION, LANDFILLS AND FILL AREAS," BY SHAW ENVIRONMENTAL, INC. DATED 17 NOVEMBER 2003.
- PARKING LOT TO BE CONSTRUCTED OF 6-INCH THICK ROAD AGGREGATE LAYER UNDERLAIN BY GEOTEXTILE. SURFACE OF PARKING LOT SHALL BE FLUSH WITH FINAL GRADE. ROAD AGGREGATE SHALL BE IN ACCORDANCE WITH SPECIFICATION SECTION 02208. GEOTEXTILE SHALL BE IN ACCORDANCE WITH SPECIFICATION SECTION 02720.
- VEGETATION SHALL BE IN ACCORDANCE WITH SPECIFICATION SECTION 02204. LOCATION OF PLANTINGS IS APPROXIMATE AND MAY BE FIELD LOCATED BASED ON EXISTING SITE CONDITIONS, IF NEEDED. FINAL PLANTING LOCATIONS SHALL BE APPROVED BY CONSTRUCTION MANAGER.
- SOLAR LIGHTS SHALL BE INSTALLED ON BOTH SIDES OF THE WALKING PATH AT A 10-FOOT SPACING. THE SPACING SHALL BE STAGGERED TO ALLOW ONE LIGHT EVERY 5 FEET ALONG THE PATH. SOLAR LIGHT DETAIL IS PROVIDED ON DRAWING 17.
- CONSTRUCTION CONTROL IS PROVIDED ON DRAWING 18.





0 50' 100'

SCALE IN FEET

O	04.02.07	CERTIFIED-FOR-CONSTRUCTION	LMG	MJM
E	02.12.07	ISSUED FOR BID PURPOSES ONLY	LMG	MJM
MARK	DATE	REVISION	BY	APPROVED
OWNER:			ANNISTON-CALHOUN COUNTY FORT McCLELLAN DEVELOPMENT JOINT POWERS AUTHORITY	
CLIENT:			Matrix Environmental Services, L.L.C. 180 Headquarters Drive, Bldg. 61 Anniston, Alabama 36205	
CONSULTANT:			1255 ROBERTS BOULEVARD, NW, SUITE 200 KENNESAW, GEORGIA 30144-3694 USA PHONE: 678.202.9500; FAX: 678.202.9501	
PROJECT:	LANDFILL COVER SYSTEMS LANDFILL 3 AND FILL AREA NW OF REILLY AIRFIELD McCLELLAN, ANNISTON, ALABAMA			
TITLE:	RECREATIONAL DEVELOPMENT PLAN FILL AREA NORTHWEST OF REILLY AIRFIELD			
THIS DRAWING MAY NOT BE ISSUED FOR PROJECT TENDER OR CONSTRUCTION, UNLESS SEALED.		DATE: APRIL 2007	SCALE: 1" = 50'	
SIGNATURE		DESIGN BY: MI	PROJECT NO.: GR3762	
DATE		DRAWN BY: JAS	FILE NO: 37620009	
		CHECKED BY: MI	REVISION NO: 0	
		REVIEWED BY: LMG	DRAWING NO:	9
		APPROVED BY: MJM		

CERTIFIED-FOR-CONSTRUCTION


A
B
C
D
E
F

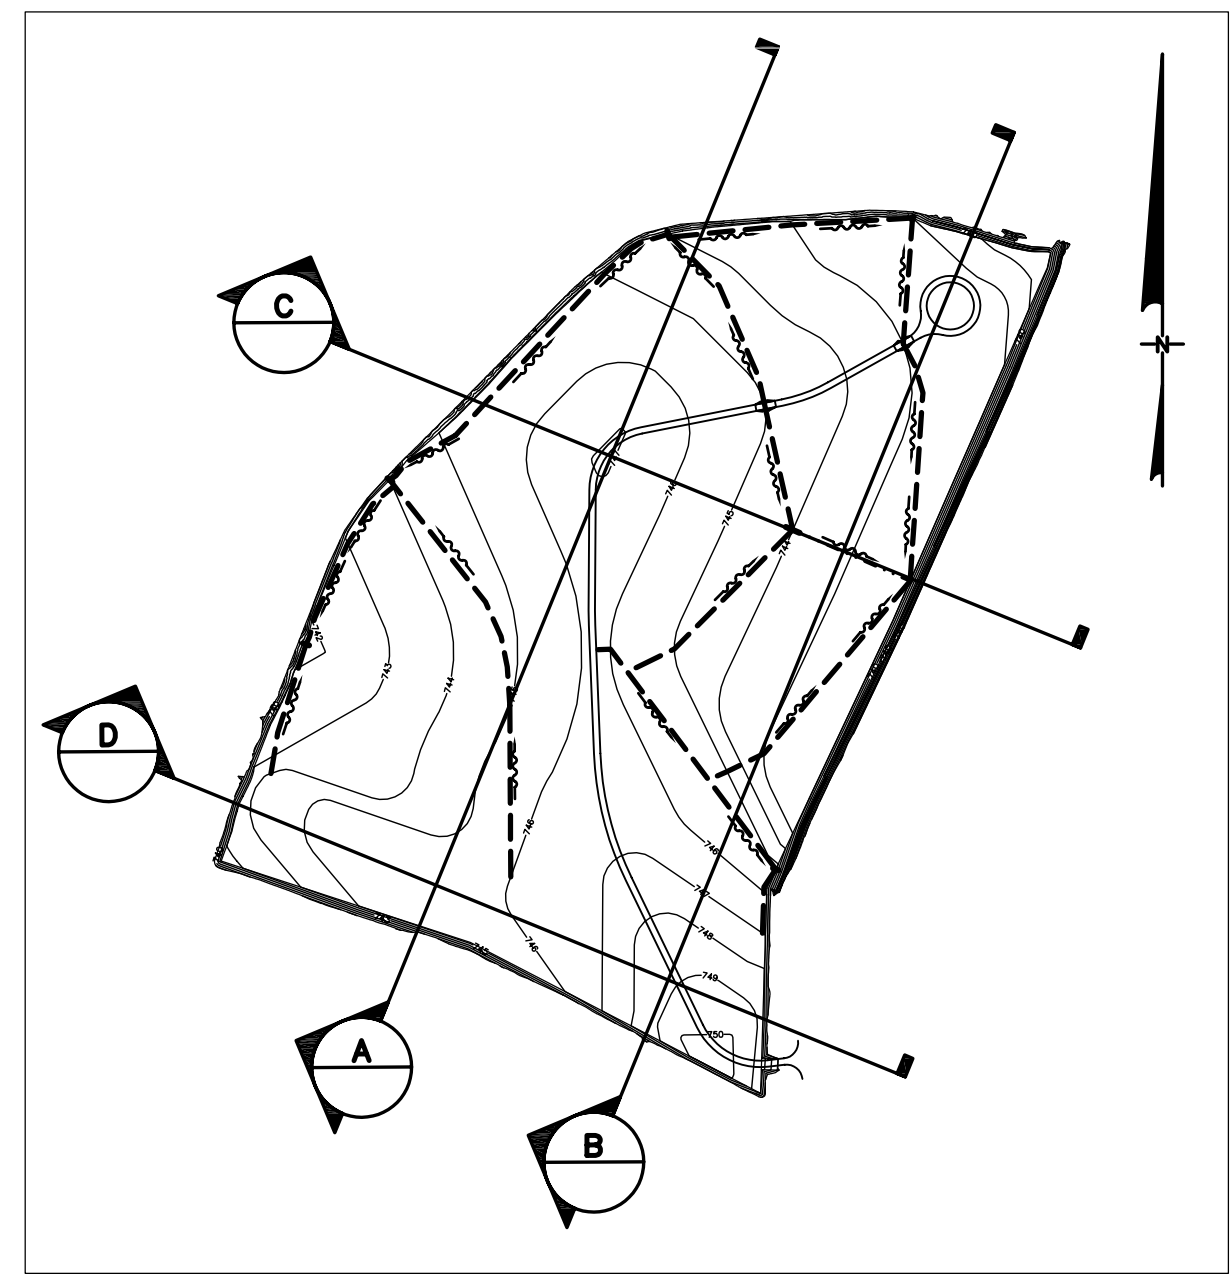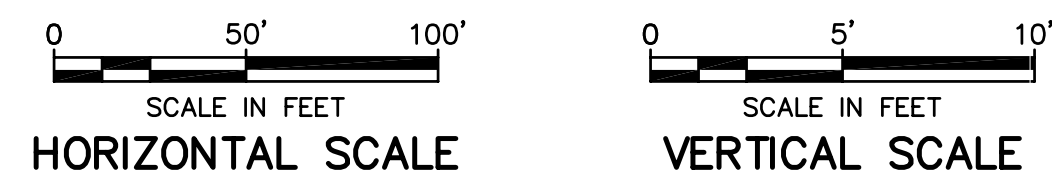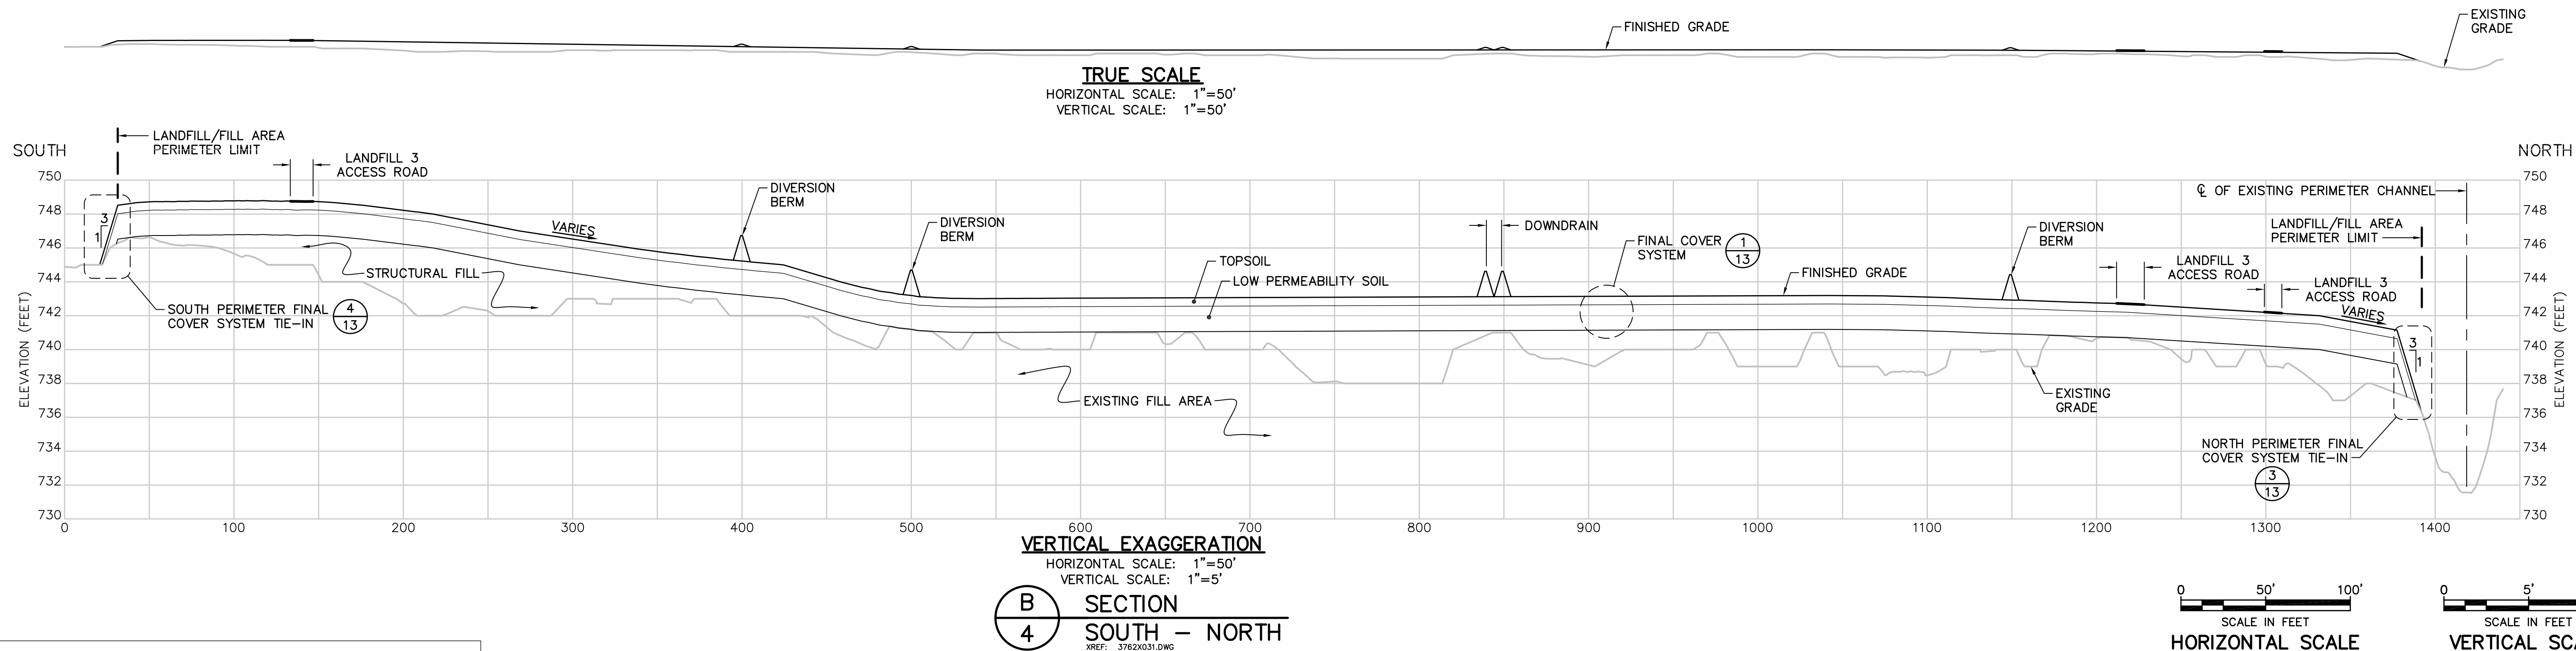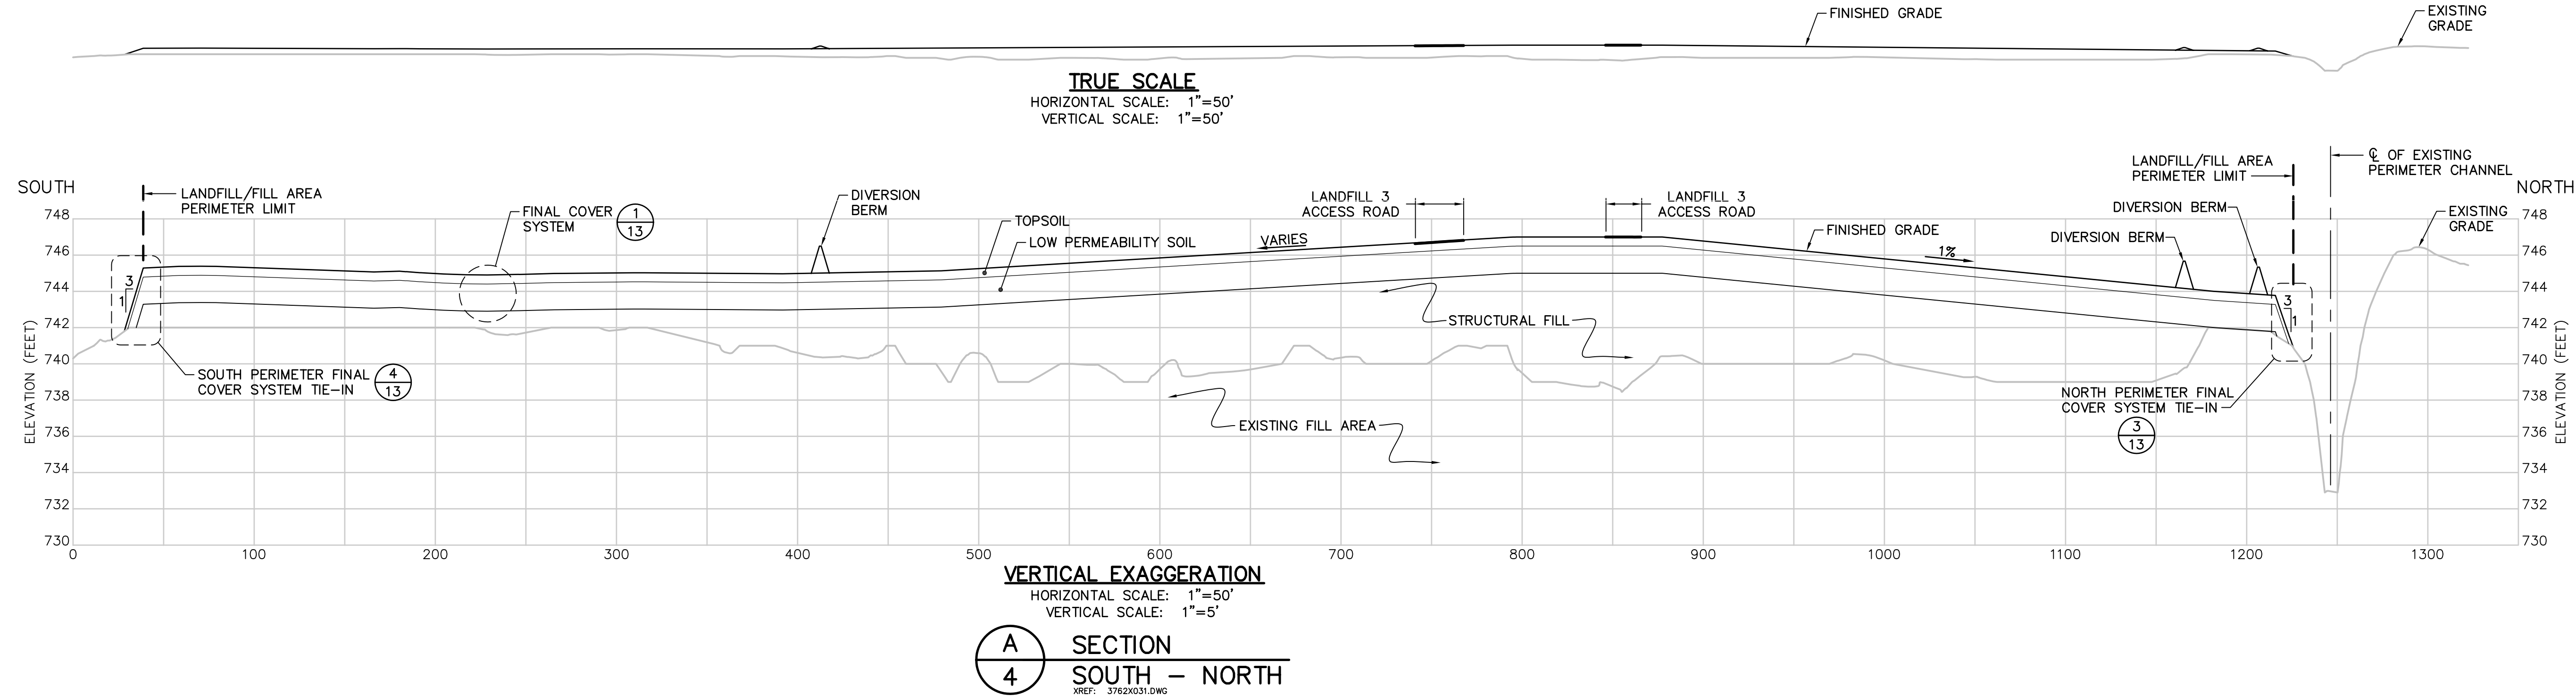


KEYMAP

CERTIFIED-FOR-CONSTRUCTION



0	04.02.07	CERTIFIED-FOR-CONSTRUCTION	LMG	MJM
E	02.12.07	ISSUED FOR BID PURPOSES ONLY	LMG	MJM
MARK	DATE	REVISION	BY	APPROVED
OWNER:				
 ANNISTON-CALHOUN COUNTY FORT McCLELLAN DEVELOPMENT JOINT POWERS AUTHORITY				
CLIENT:				
 Matrix Environmental Services, L.L.C. 180 Headquarters Drive, Bldg. 61 Anniston, Alabama 36205				
CONSULTANT:				
 GeoSYNTEC CONSULTANTS 1255 ROBERTS BOULEVARD, NW, SUITE 200 KENNESAW, GEORGIA 30144-3694 USA PHONE: 678.202.9500; FAX: 678.202.9501				
PROJECT:				
LANDFILL COVER SYSTEMS LANDFILL 3 AND FILL AREA NW OF REILLY AIRFIELD McCLELLAN, ANNISTON, ALABAMA				
TITLE:				
LANDFILL 3 SOUTH - NORTH SECTIONS				
THIS DRAWING MAY NOT BE ISSUED FOR PROJECT TENDER OR CONSTRUCTION, UNLESS SEALED.		DATE:	APRIL 2007	SCALE: AS SHOWN
		DESIGN BY:	MI	PROJECT NO.: GR3762
		DRAWN BY:	JAS	FILE NO: 37620010
		CHECKED BY:	MI	REVISION NO: 0
		REVIEWED BY:	LMG	DRAWING NO:
SIGNATURE		APPROVED BY:	MJM	10
DATE		SEAL		

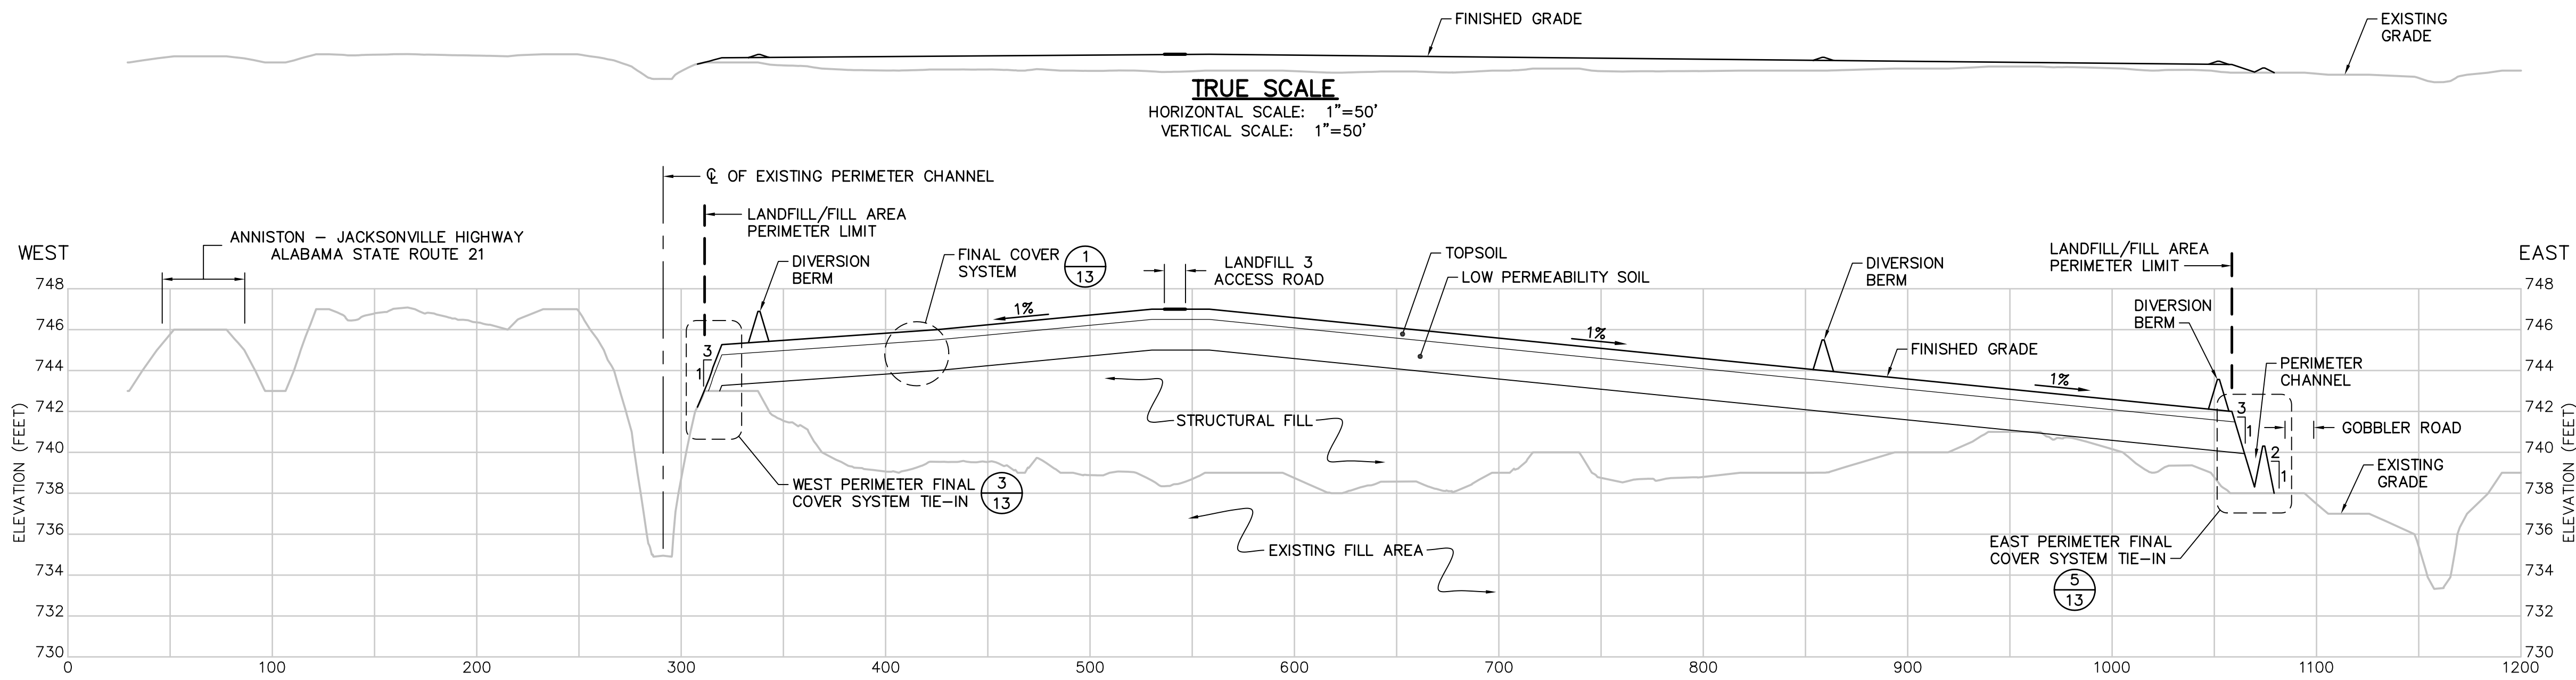

SECTION C
4 WEST - EAST
XREF: 3762X031.DWG

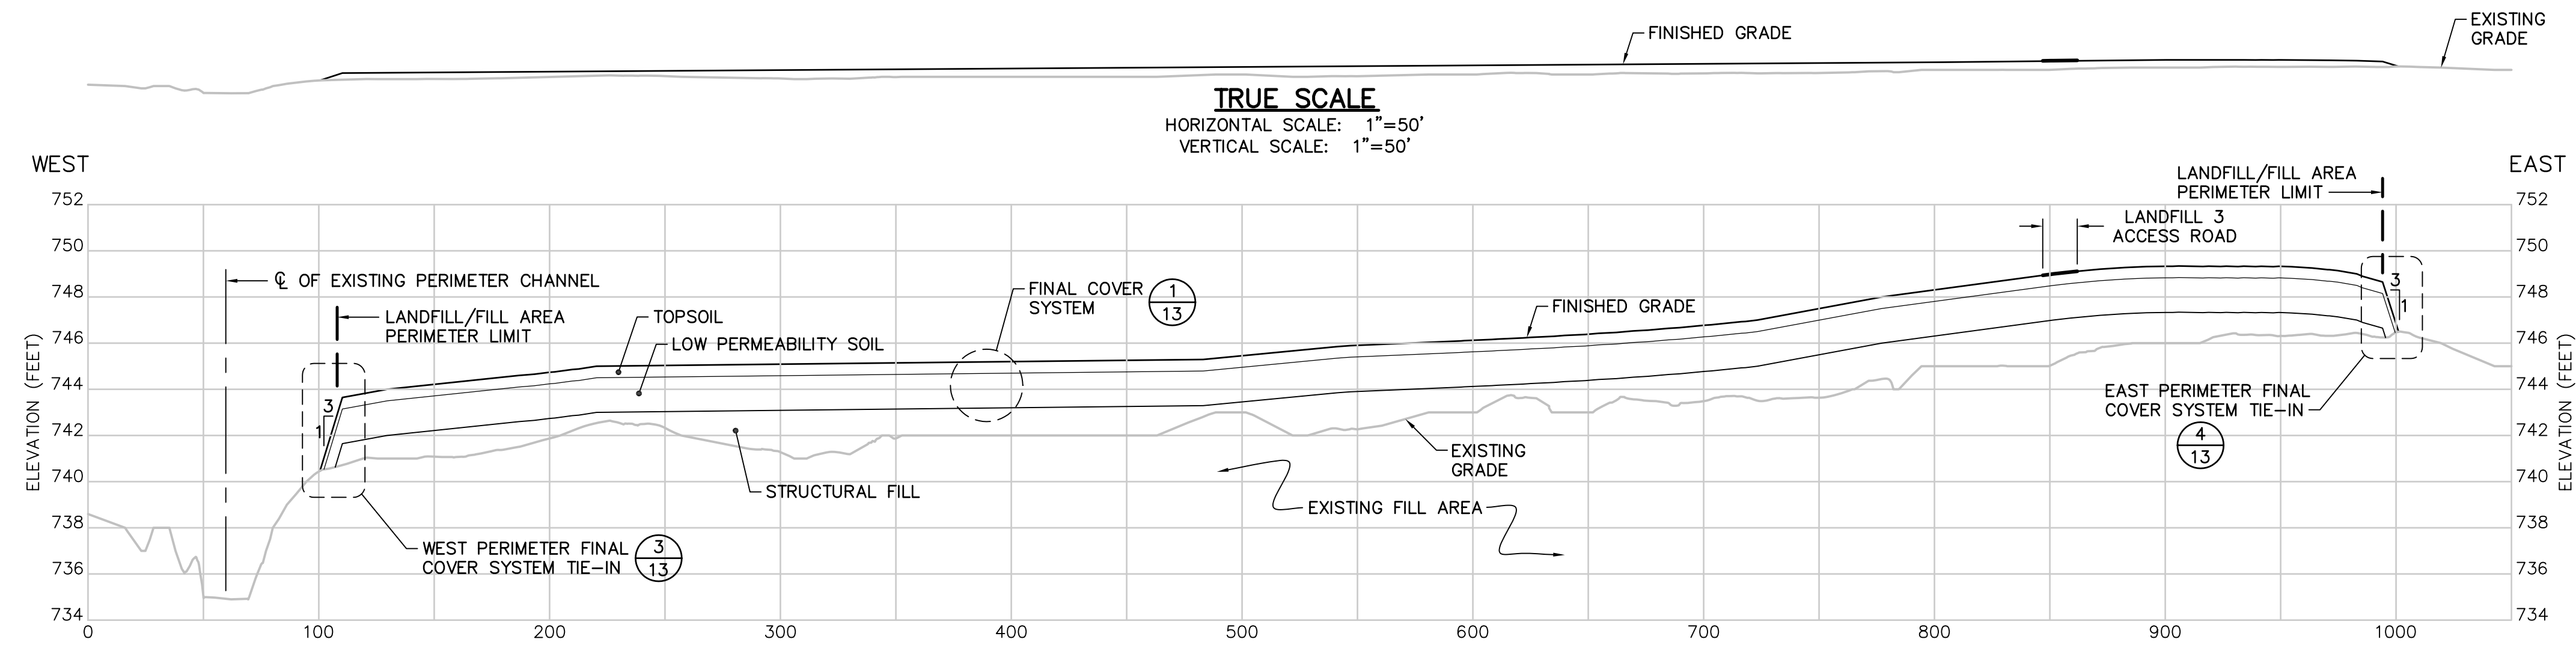


SECTION D
4 WEST - EAST
XREF: 3762X031.DWG

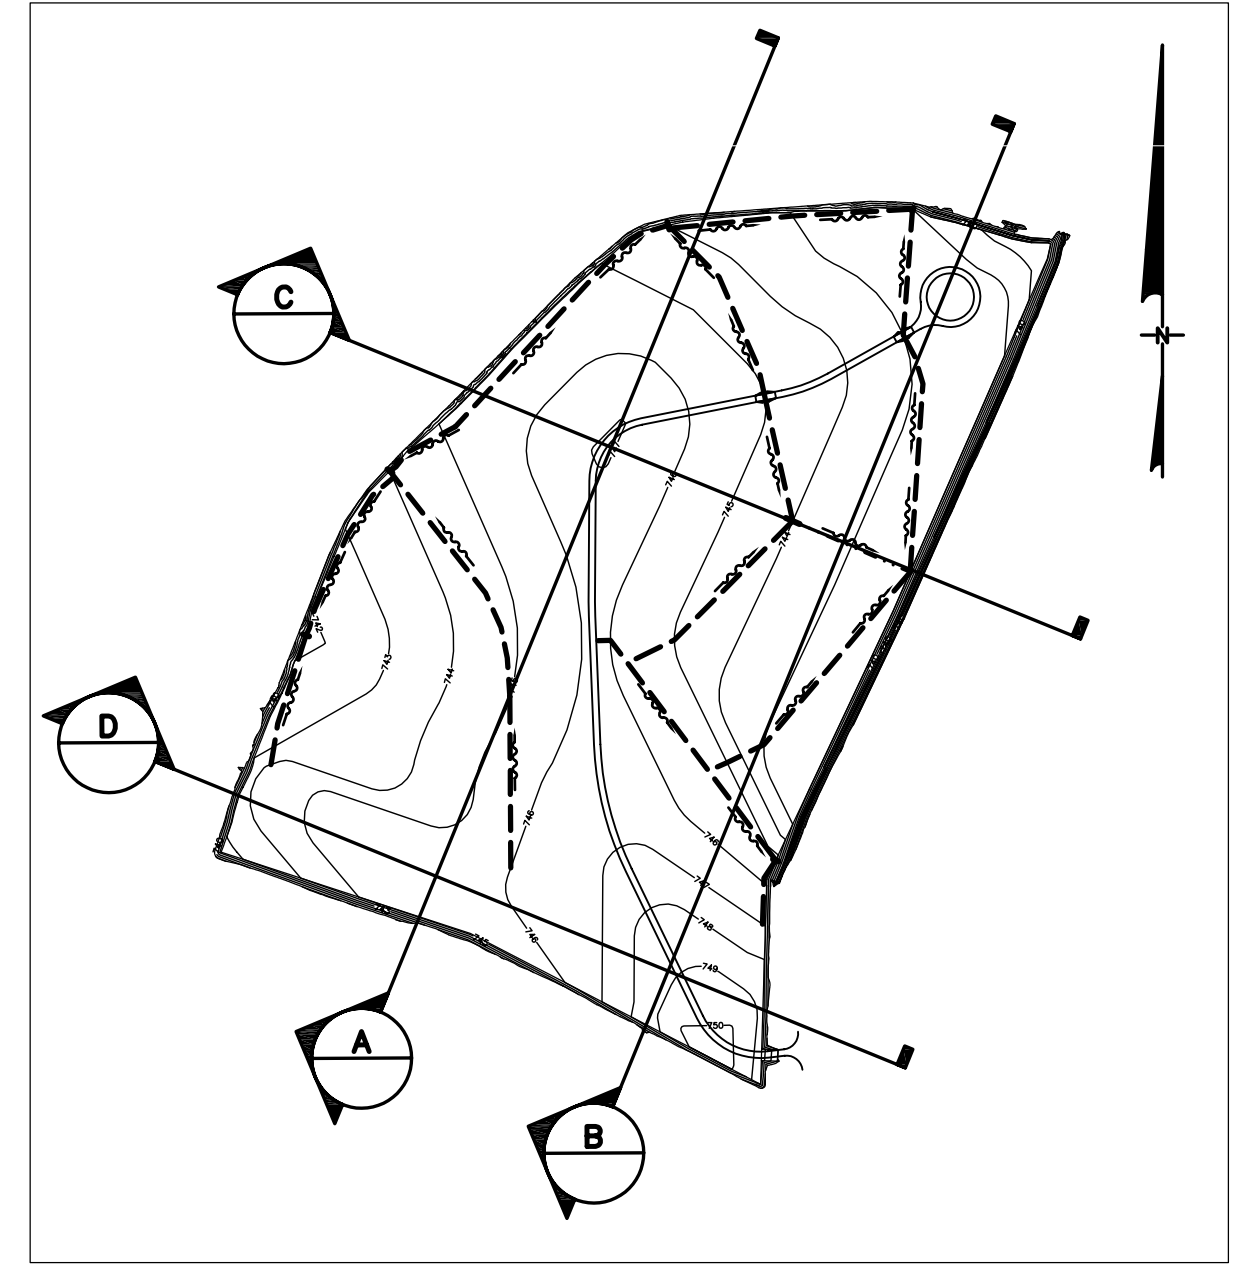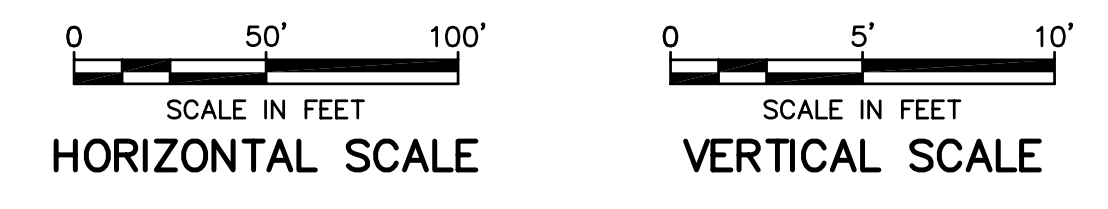

KEYMAP

CERTIFIED-FOR-CONSTRUCTION

0	04.02.07	CERTIFIED-FOR-CONSTRUCTION	LMG	MJM
E	02.12.07	ISSUED FOR BID PURPOSES ONLY	LMG	MJM
MARK	DATE	REVISION	BY	APPROVED
OWNER:		ANNISTON-CALHOUN COUNTY FORT McCLELLAN DEVELOPMENT JOINT POWERS AUTHORITY		
CLIENT:		Matrix Environmental Services, L.L.C. 180 Headquarters Drive, Bldg. 61 Anniston, Alabama 36205		
CONSULTANT:		GeoSYNTEC CONSULTANTS 1255 ROBERTS BOULEVARD, NW, SUITE 200 KENNESAW, GEORGIA 30144-3694 USA PHONE: 678.202.9500; FAX: 678.202.9501		
PROJECT:		LANDFILL COVER SYSTEMS LANDFILL 3 AND FILL AREA NW OF REILLY AIRFIELD McCLELLAN, ANNISTON, ALABAMA		
TITLE:		LANDFILL 3 WEST - EAST SECTIONS		
THIS DRAWING MAY NOT BE ISSUED FOR PROJECT TENDER OR CONSTRUCTION, UNLESS SEALED.		DATE: APRIL 2007	SCALE: AS SHOWN	
SIGNATURE		DESIGN BY: MI	PROJECT NO.: GR3762	
DATE		DRAWN BY: JAS	FILE NO: 37620010	
		CHECKED BY: MI	REVISION NO: 0	
		REVIEWED BY: LMG	DRAWING NO:	11
		APPROVED BY: MJM		

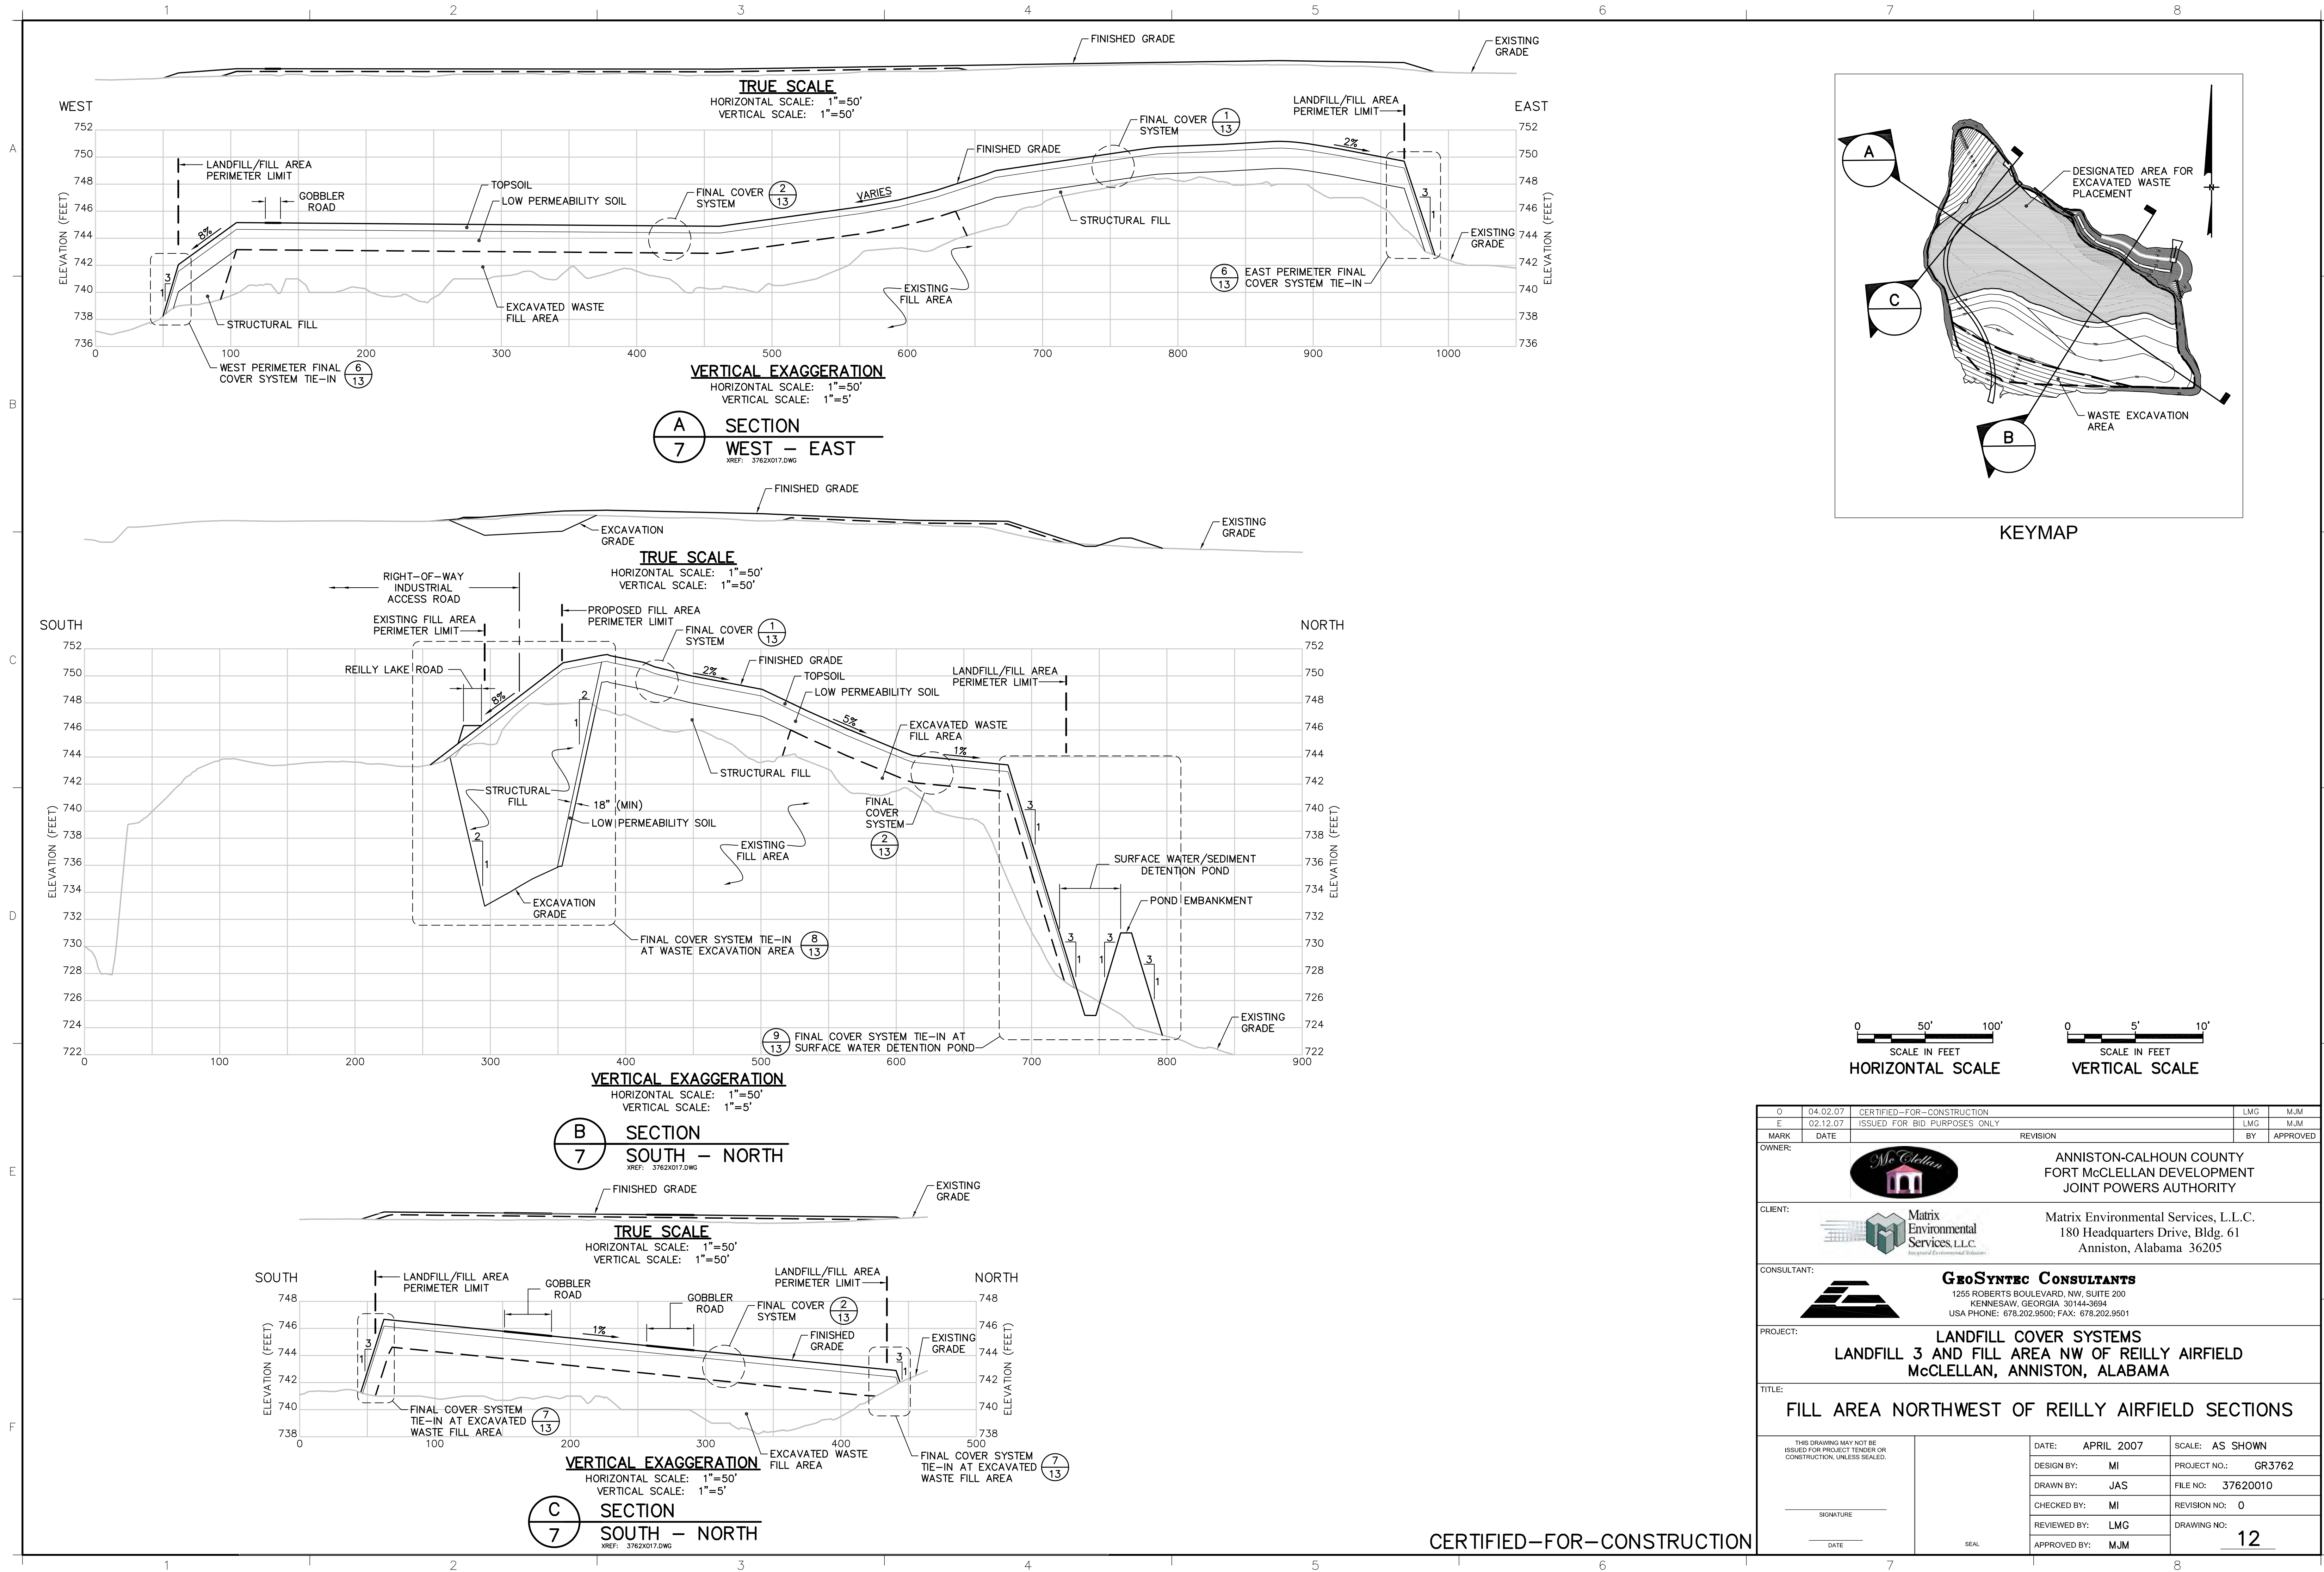

0 50' 100'
SCALE IN FEET
HORIZONTAL SCALE

0 5' 10'
SCALE IN FEET
VERTICAL SCALE

0	04.02.07	CERTIFIED-FOR-CONSTRUCTION	LMG	MJM
E	02.12.07	ISSUED FOR BID PURPOSES ONLY	LMG	MJM
MARK	DATE	REVISION	BY	APPROVED
OWNER:		ANNISTON-CALHOUN COUNTY FORT McCLELLAN DEVELOPMENT JOINT POWERS AUTHORITY		
CLIENT:		Matrix Environmental Services, L.L.C. 180 Headquarters Drive, Bldg. 61 Anniston, Alabama 36205		
CONSULTANT:		GeoSyntec Consultants 1255 ROBERTS BOULEVARD, NW, SUITE 200 KENNESAW, GEORGIA 30144-3694 USA PHONE: 678.202.9500; FAX: 678.202.9501		
PROJECT:		LANDFILL COVER SYSTEMS LANDFILL 3 AND FILL AREA NW OF REILLY AIRFIELD McCLELLAN, ANNISTON, ALABAMA		
TITLE:		FILL AREA NORTHWEST OF REILLY AIRFIELD SECTIONS		
THIS DRAWING MAY NOT BE ISSUED FOR PROJECT TENDER OR CONSTRUCTION, UNLESS SEALED.		DATE: APRIL 2007	SCALE: AS SHOWN	
SIGNATURE		DESIGN BY: MI	PROJECT NO.: GR3762	
DATE		DRAWN BY: JAS	FILE NO: 37620010	
		CHECKED BY: MI	REVISION NO: 0	
		REVIEWED BY: LMG	DRAWING NO:	12
		APPROVED BY: MJM		

CERTIFIED-FOR-CONSTRUCTION