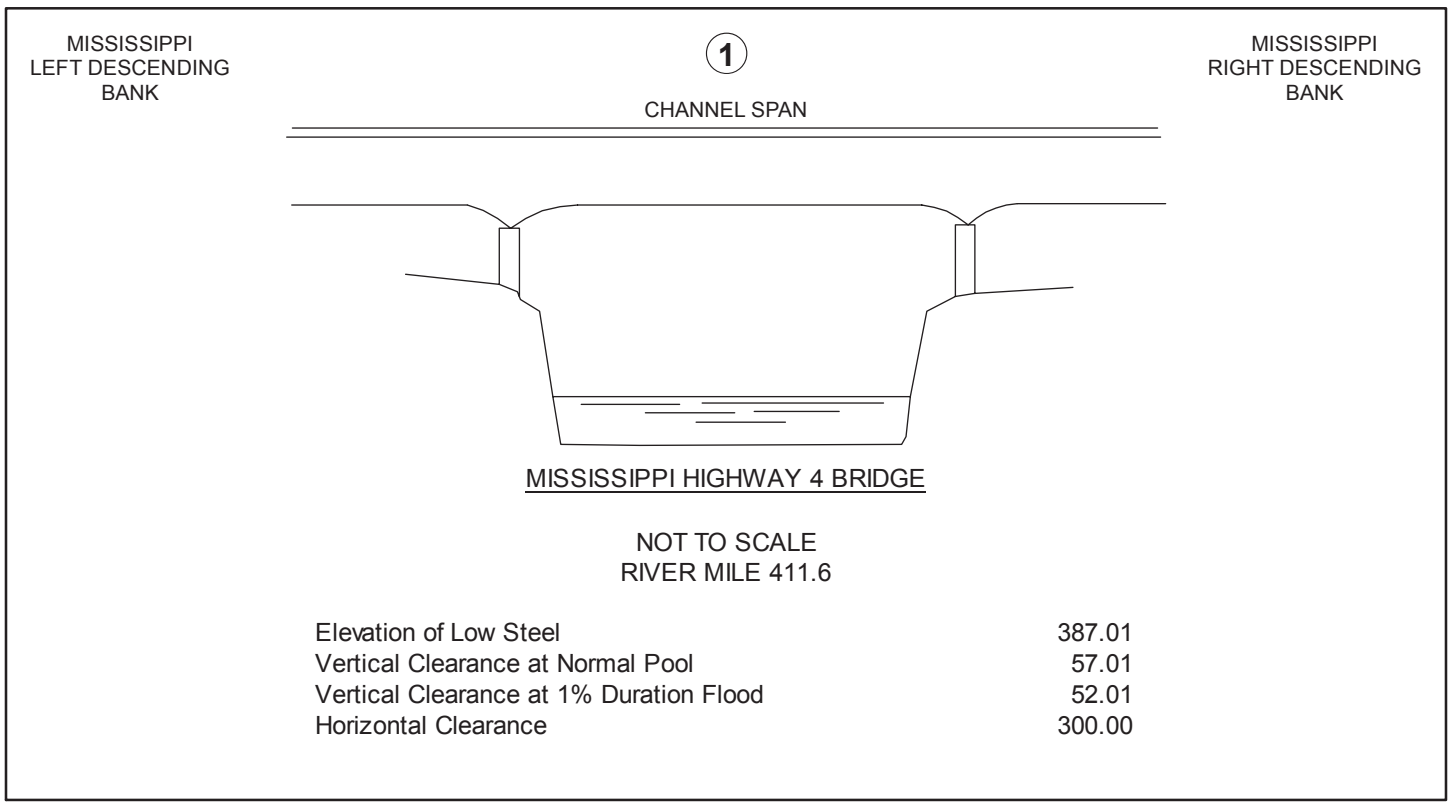

MISSISSIPPI HIGHWAY 4 BRIDGE

NOT TO SCALE
RIVER MILE 411.6

Elevation of Low Steel	387.01
Vertical Clearance at Normal Pool	57.01
Vertical Clearance at 1% Duration Flood	52.01
Horizontal Clearance	300.00

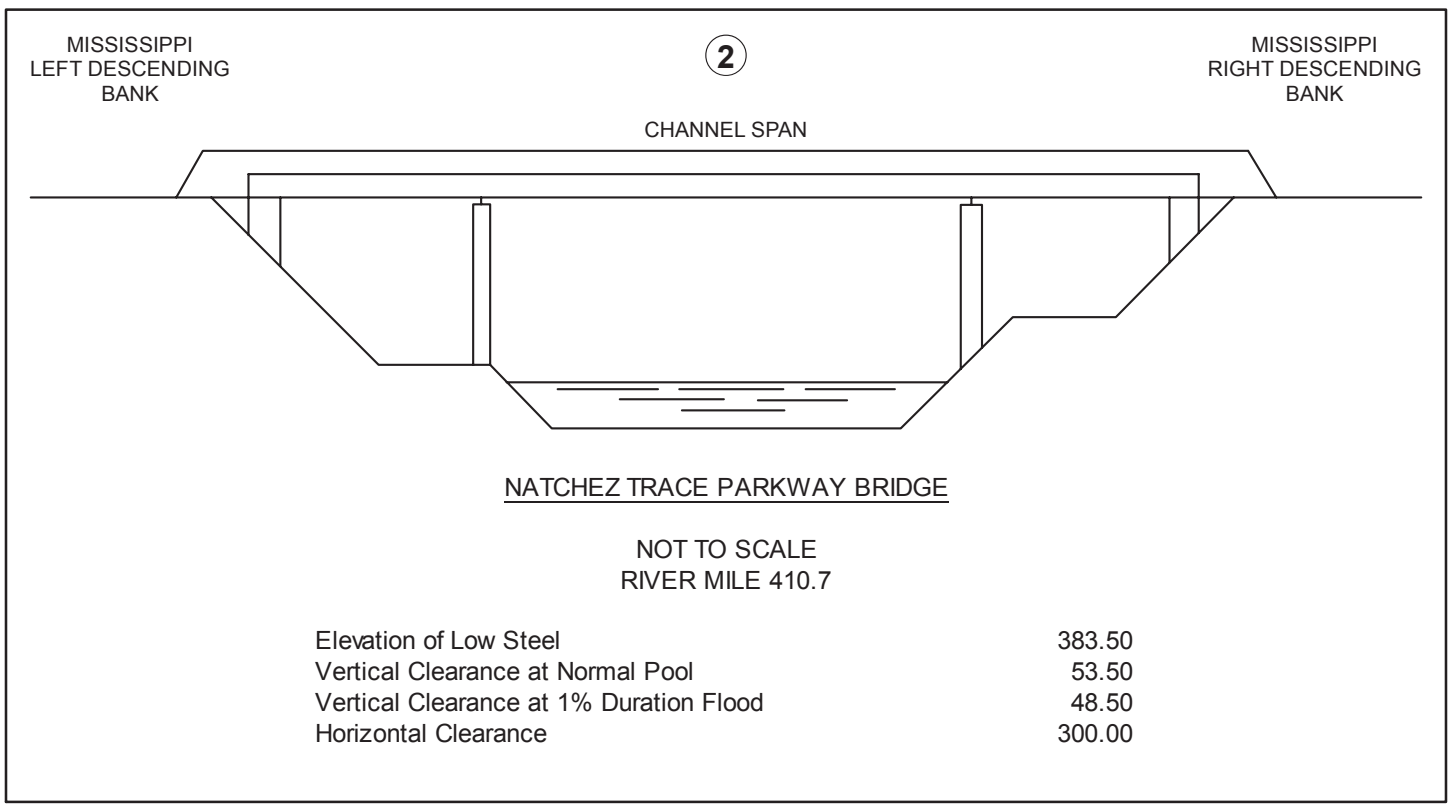

NATCHEZ TRACE PARKWAY BRIDGE

NOT TO SCALE
RIVER MILE 410.7

Elevation of Low Steel	383.50
Vertical Clearance at Normal Pool	53.50
Vertical Clearance at 1% Duration Flood	48.50
Horizontal Clearance	300.00