CH2M HILL MONITORING WELL CONSTRUCTION LOG
Standard

Installation DDMT

Site Main Installation

Project Number 113630.01.ZZ

Drilling Contractor Boart Longyear

Built By Boart Longyear

Well Number MW-55 (U)

Client/Project DDMT GW Investigation

Starting date 10 FEB 96 time 1030

Completion date time

Well Coordinates

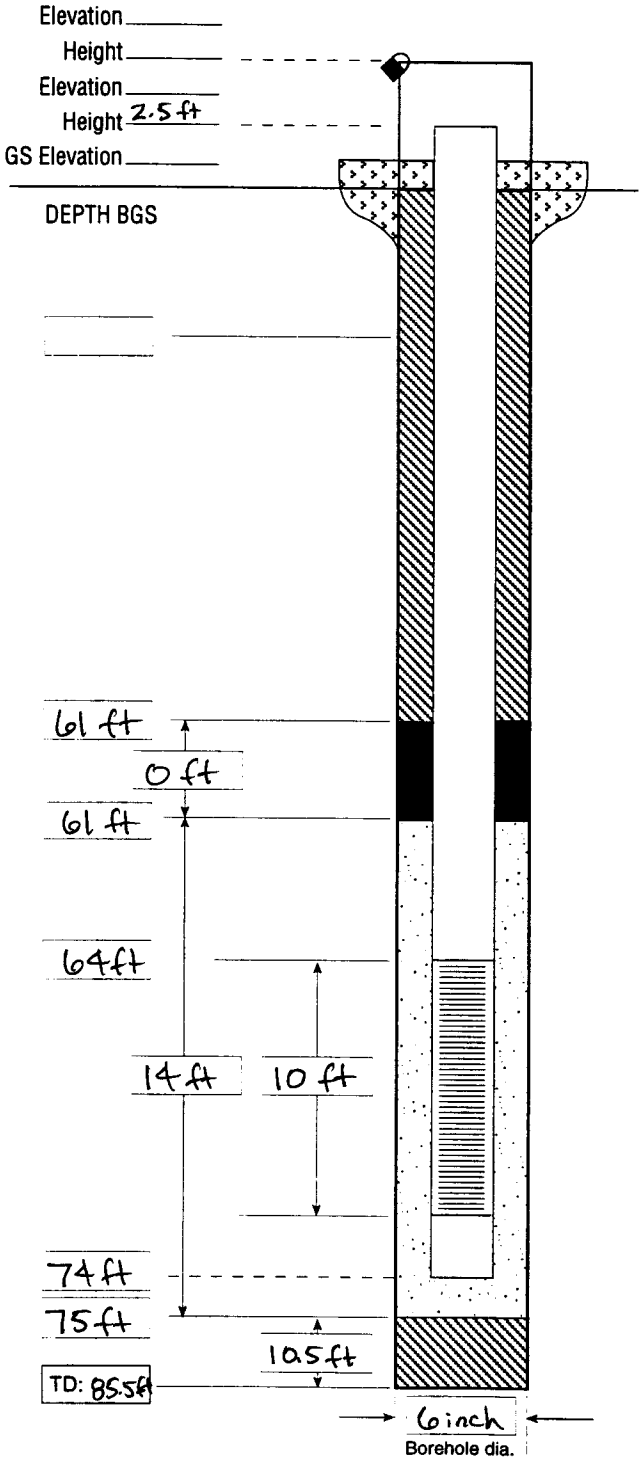

PROTECTIVE CSG
Material / Type
Diameter — Water Tight Seal (Y / N)
Depth BGS — Weep Hole (Y / N)

SURFACE PAD
Composition & Size

RISER PIPE
Type Schedule 40 PVC
Diameter 2 inch
Total Length (TOC to TOS) ~~to~~ 66.5 ft

GROUT
Composition & Proportions High Solids (30%) Bentonite Clay - PureGold
Tremied (Y) N)
Interval BGS 0 ft to 61 ft

CENTRALIZERS (Y / (N))
Depth(s) BGS

SEAL
Type N/A
Source
HydrationTime — Volume of Fluid Added
Tremied (Y / N)

FILTER PACK
Type 20/40 Silica Sand
Amount Used 4 50# bags
Tremied (Y (N))
Source The Morie Company
Gr. Size Dist. Grade 00N

SCREEN
Type Schedule 40 PVC
Diameter 2 inch
Slot Size & Type 0.010 inch
Interval BGS 64 ft to 74 ft

BACKFILL PLUG
Material Bentonite Pellets
Hydration Time
Tremied (Y / (N))