CONCEPTUAL FIXED STEPS DETAIL

rev. July 2000
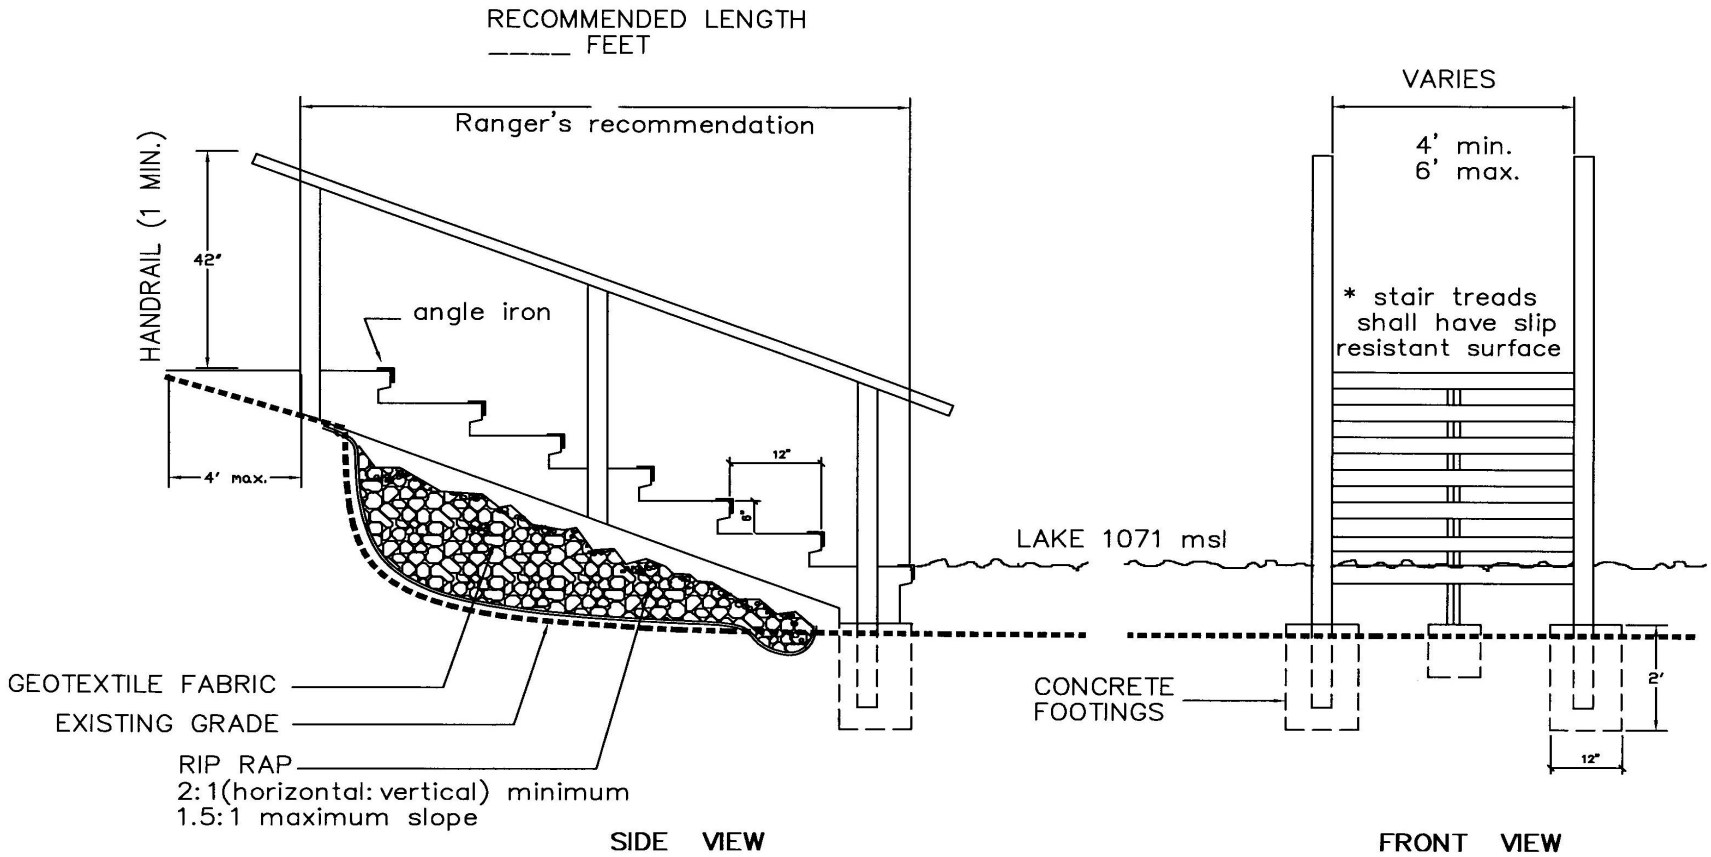
SCALE: NOT TO SCALE