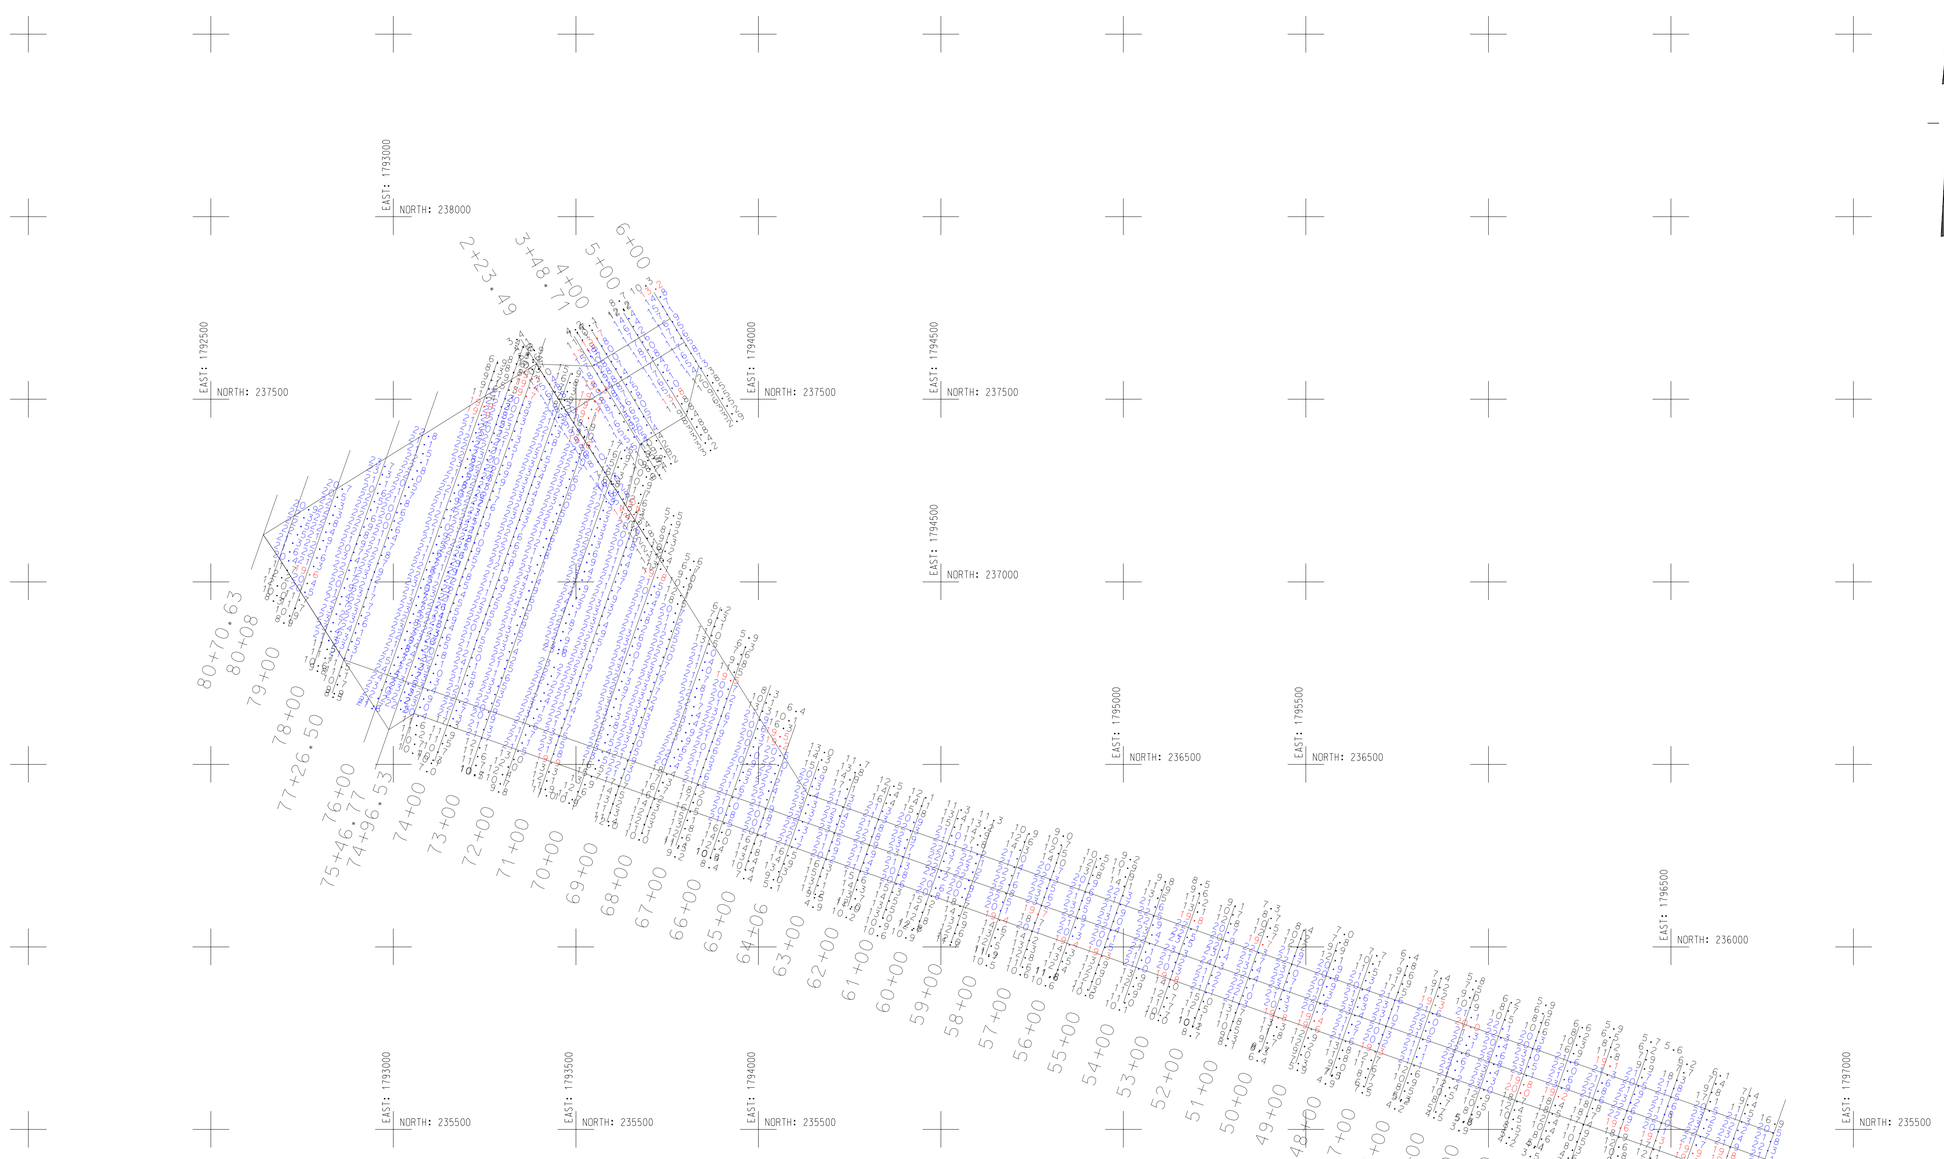

NOTES:

1. ALL ELEVATIONS SHOWN ARE REFERENCED TO MEAN LOWER LOW WATER.(M.L.L.W.)
2. COORDINATES ARE REFERENCED TO ALABAMA STATE PLANE COORDINATE SYSTEM 83 DATUM WEST ZONE.
3. SURVEYED BY: T. HUGHES
4. SURVEY VESSEL: PERRY
5. TIDE: 0.41 THRU 0.81
6. SURVEY DATE: 8/29/02
7. THE INFORMATION DEPICTED ON THIS MAP REPRESENTS THE RESULTS OF SURVEYS MADE ON THE DATES INDICATED AND CAN ONLY BE CONSIDERED AS INDICATING THE GENERAL CONDITIONS EXISTING AT THE TIME.
8. FREQUENCY SOUNDINGS: 208
9. TYPICAL LEFT AND RIGHT BANK ESTABLISHED BY LOOKING IN THE DIRECTION OF FLOW OF STREAM

SCALE 1"=200'

200' 0 200 400'

US Army Corps of Engineers
Mobile District

Symbol	No.	Description	Date	Approved

Designed By: J. NORTHCUTT
Drawn By: D. CARTER
Checked By: M. McDERMENT
Reviewed By: N. LOVELACE
Date: AUGUST 30, 2002
Survey File Number: AR2A3, GR1XB
CADD File Name: AR8292b.DGN
Solicitation Number: AR8292A

U.S. ARMY ENGINEER DISTRICT
CORPS OF ENGINEERS
MOBILE, ALABAMA

MOBILE HARBOR, ALABAMA

ARLINGTON
STA.36+00-STA.80+70.63
A/D SURVEY

Sheet Reference Number:
2 OF 2

C:/AR8292b.DGN 09/05/2002 02:45:04 PM