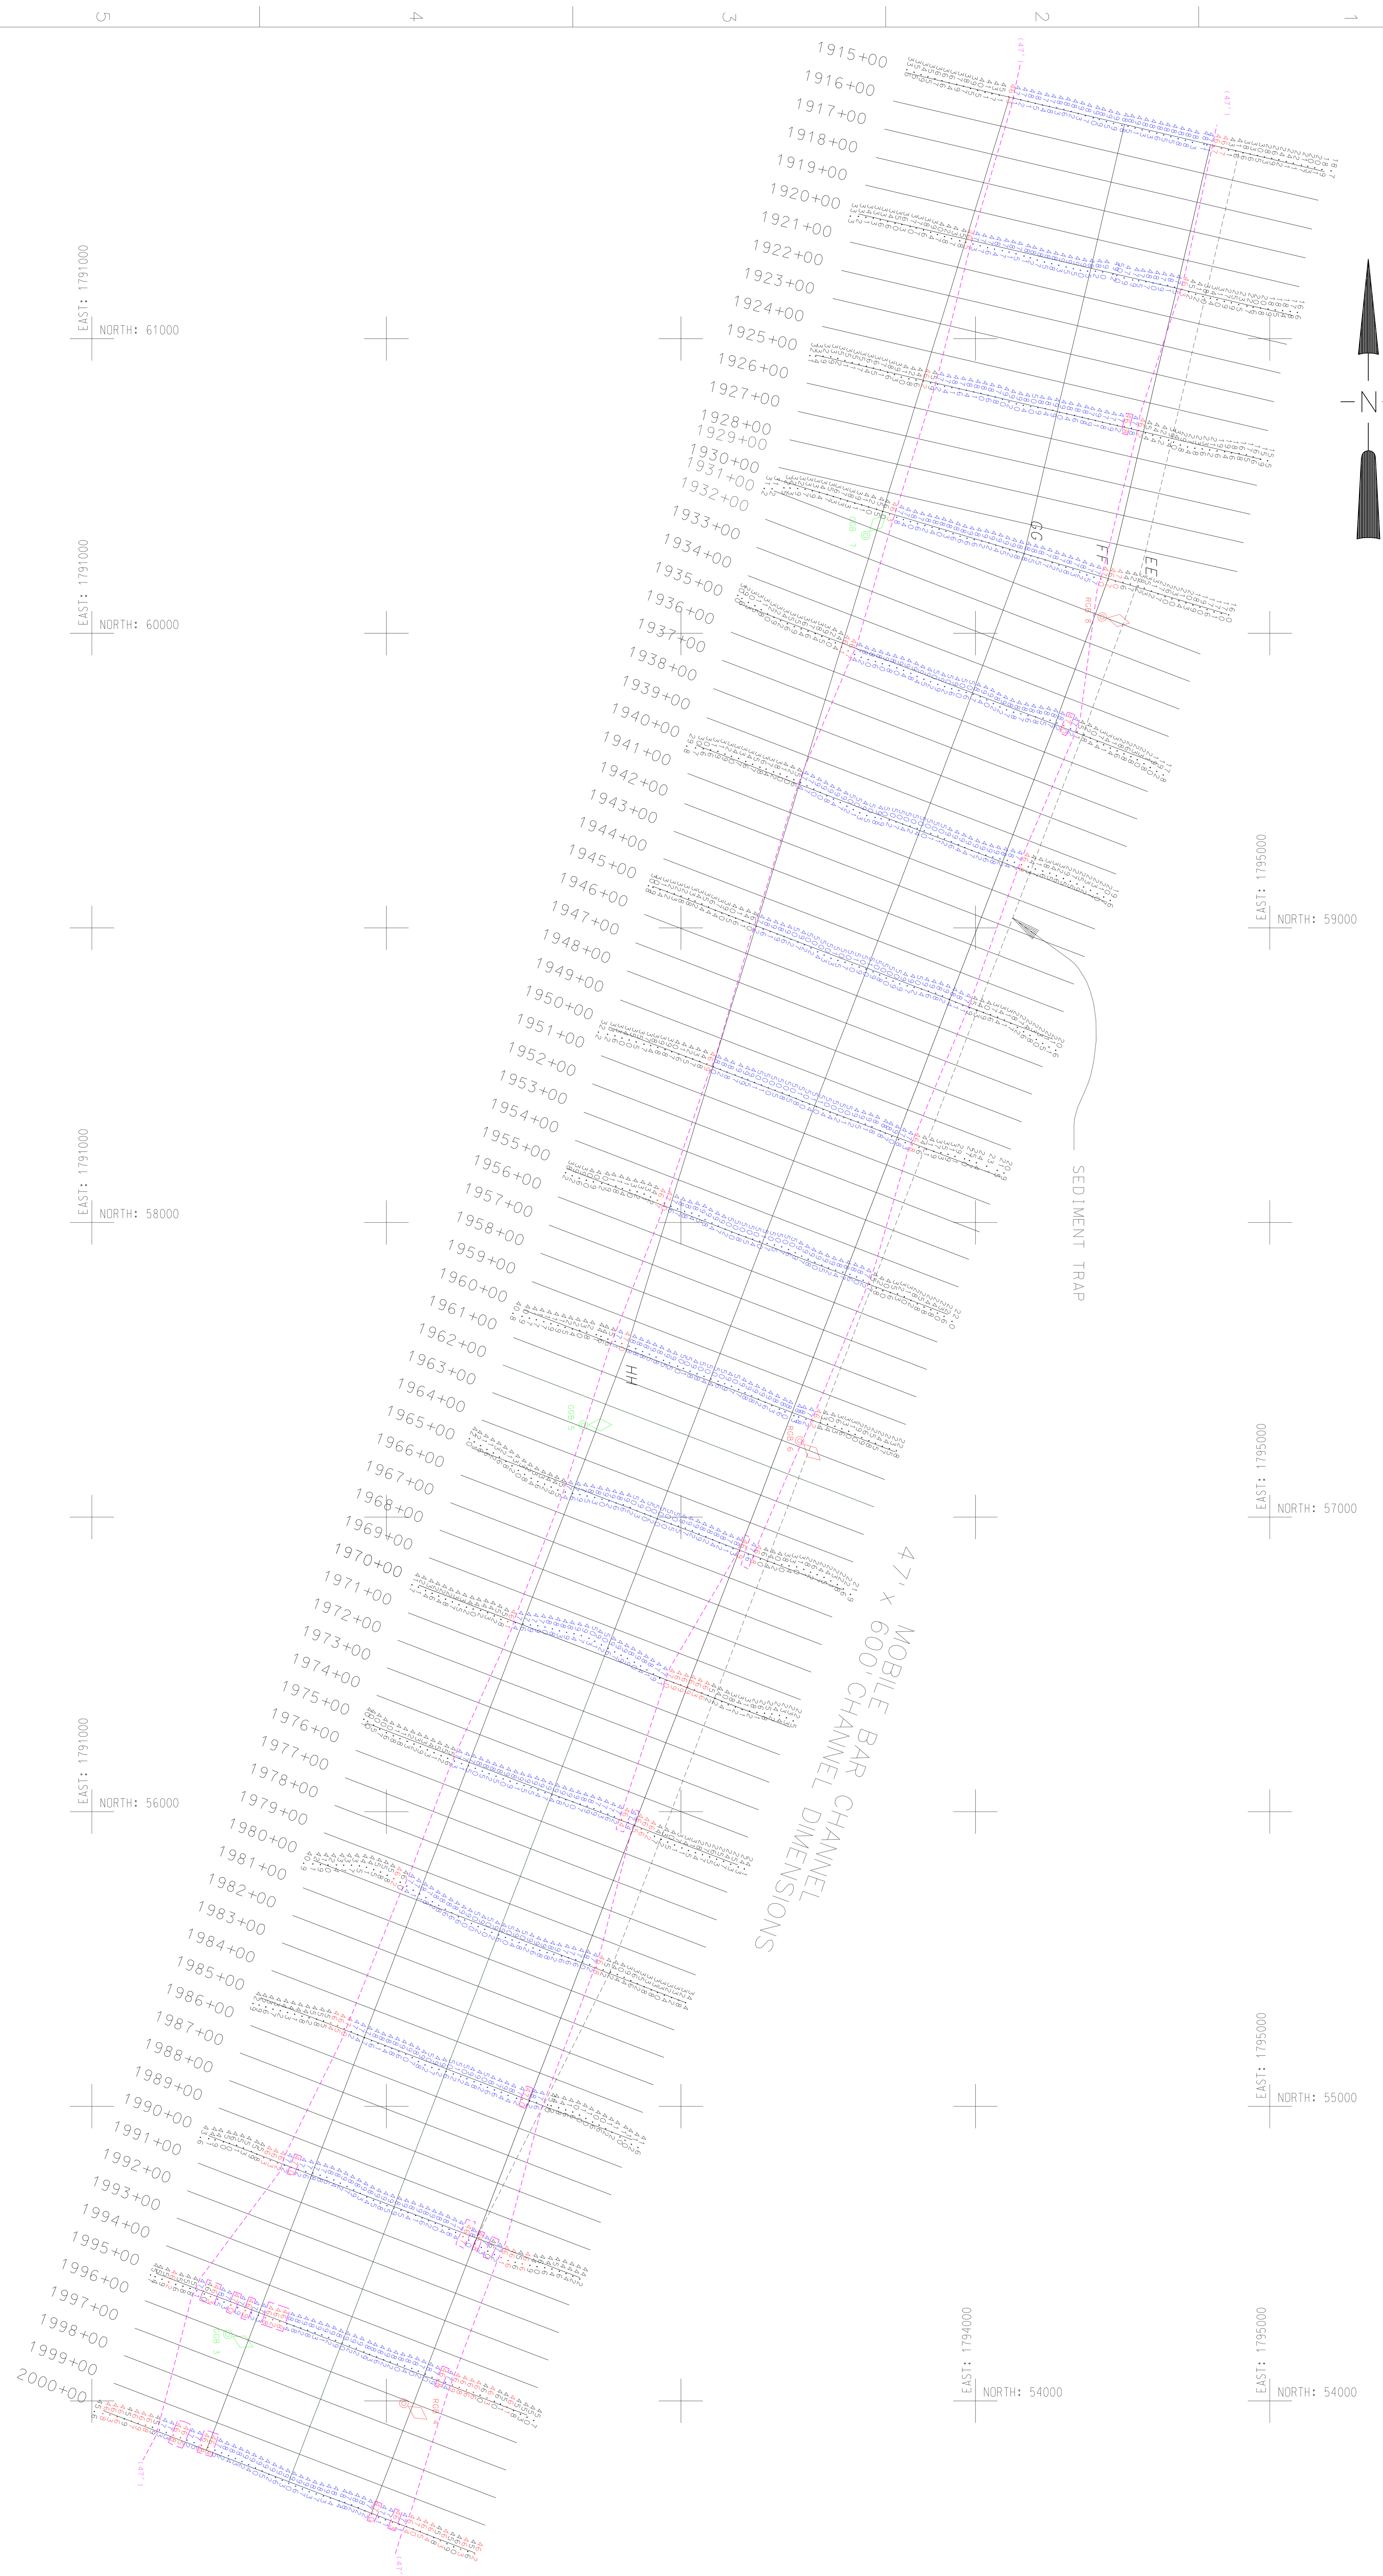

SCALE 1"=300'

300' 0 300 600'

CHANNEL DIMENSIONS		
EE	N 60155.9	E 1794546.9
FF	N 60185.5	E 1794451.2
GG	N 60270.9	E 1794165.6
HH	N 57569.7	E 1792815.3

NOTES:

1. ALL ELEVATIONS SHOWN ARE REFERENCED TO MEAN LOWER LOW WATER (M.L.L.W.)
2. COORDINATES ARE REFERENCED TO ALABAMA STATE PLANE COORDINATE SYSTEM 83 DATUM WEST ZONE.
3. SURVEYED BY: J. FREEMAN
4. SURVEY VESSEL: PERRY
5. TIDE:+1.55 THRU +.97
6. SURVEY DATE: 6/7/02
7. THE INFORMATION DEPICTED ON THIS MAP REPRESENTS THE RESULTS OF SURVEYS MADE ON THE DATES INDICATED AND CAN ONLY BE CONSIDERED AS INDICATING THE GENERAL CONDITIONS EXISTING AT THAT TIME.
8. FREQUENCY SOUNDINGS: 208 KHz

Sheet Reference Number: 23 OF 24

MOBILE HARBOR, ALABAMA

MOBILE BAR CHANNEL STA.1915+00-STA.2000+00 CONDITION SURVEY

U.S. ARMY ENGINEER DISTRICT
CORPS OF ENGINEERS
MOBILE, ALABAMA

Designed By: J. NORTHCUTT	Date: JUNE 11, 2002
Drawn By: J. NORTHCUTT	Survey File Number: MB4C,MB5C
Checked By: D. WILSON	CADD File Name: MU672C.DGN
Reviewed By: M. MCDERMENT	Solicitation Number: MU672C

		Description	Date	Approved

US Army Corps of Engineers
Mobile District

C:/MB672C.dgn 06/19/2002 12:26:33 PM