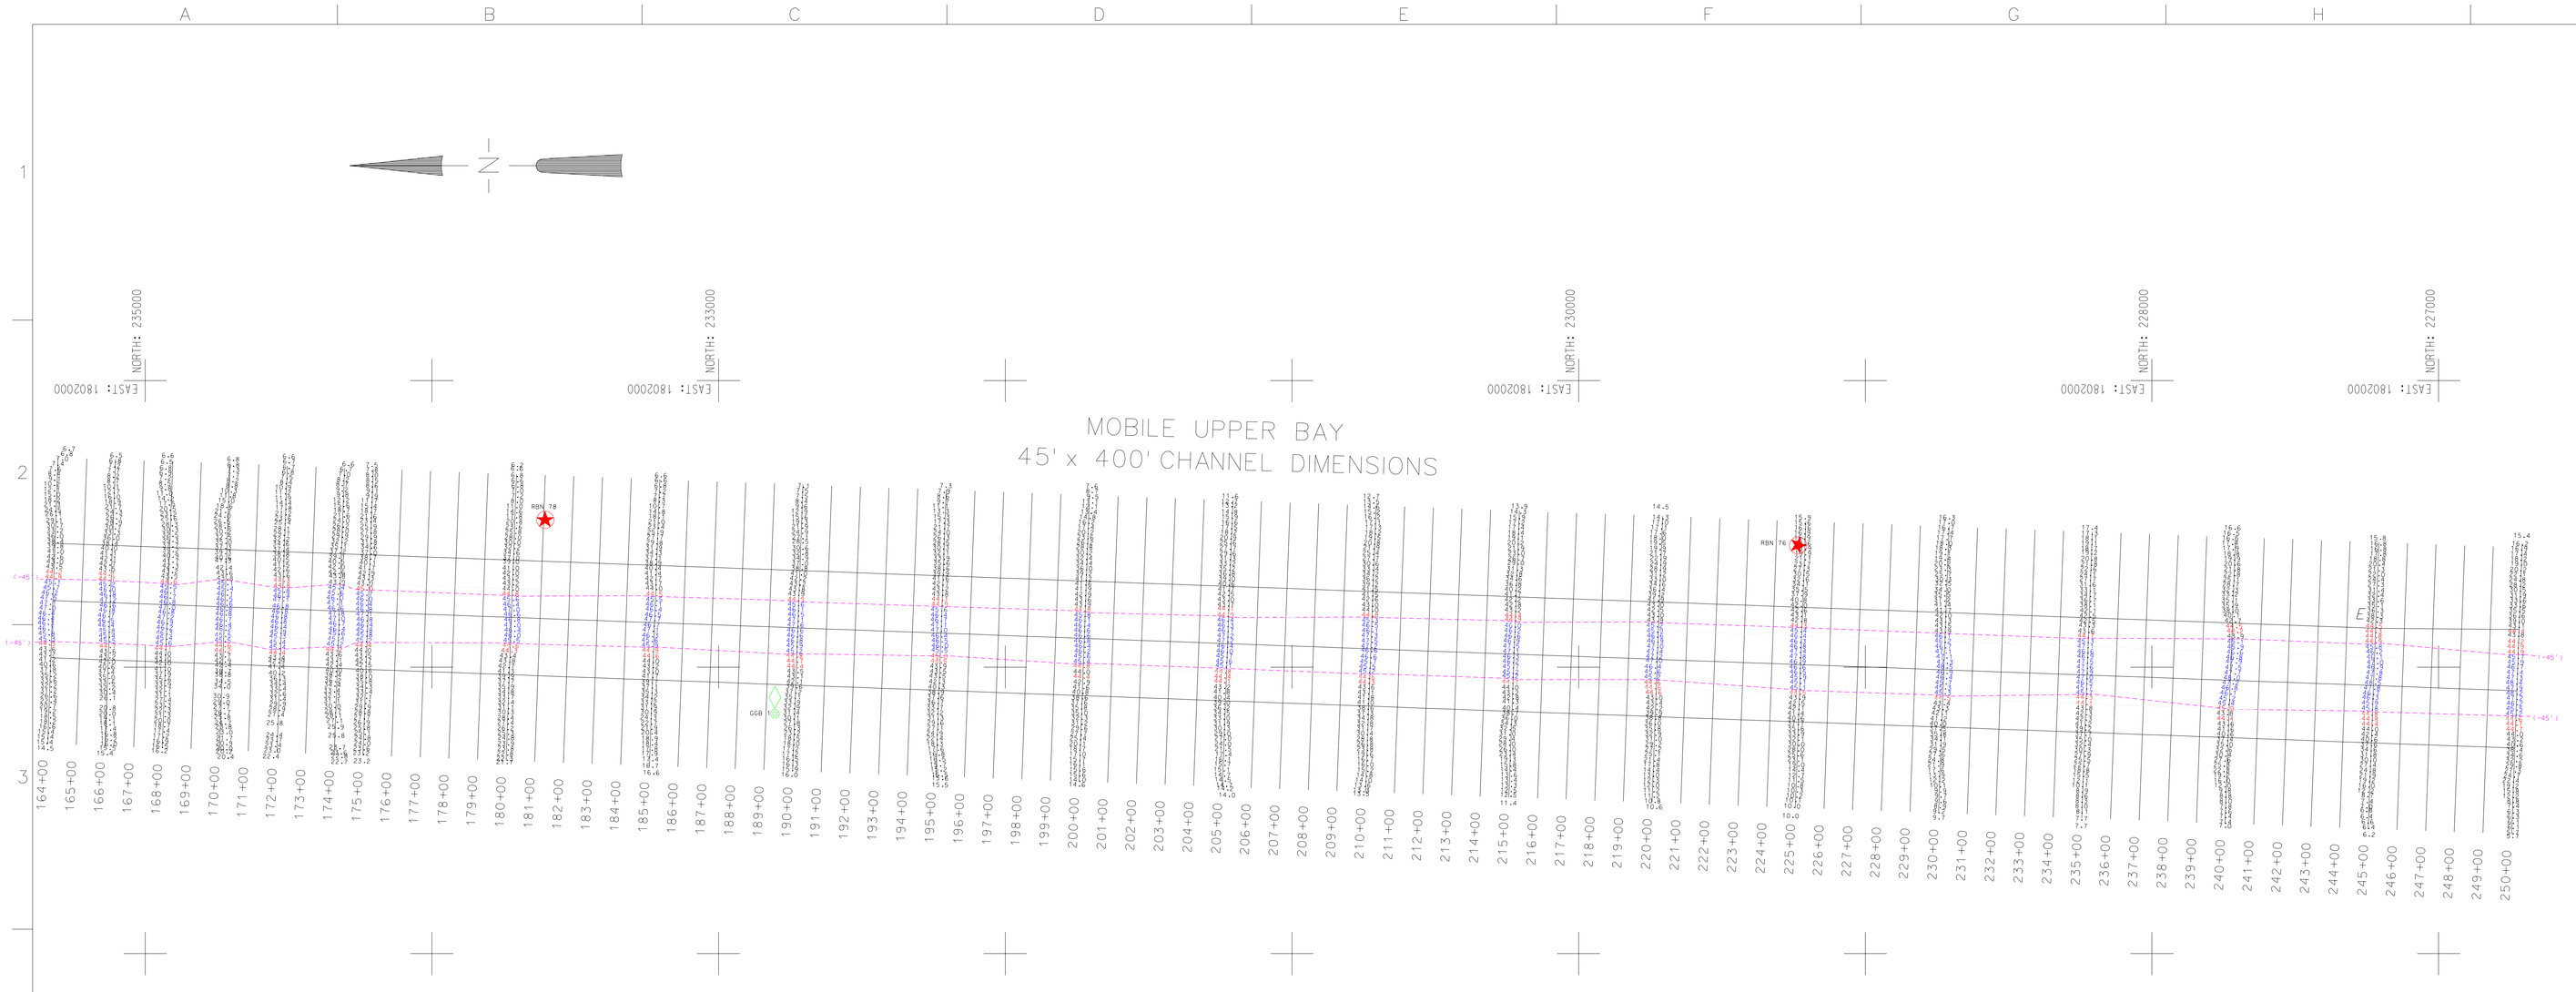

SCALE 1"=300'

300' 0 300 600'

CHANNEL COORDINATES		
E	N 227219.8	E 1801135.3

NOTES:

1. ALL ELEVATIONS SHOWN ARE REFERENCED TO MEAN LOWER LOW WATER. (M.L.L.W.)
2. COORDINATES ARE REFERENCED TO ALABAMA STATE PLANE COORDINATE SYSTEM 83 DATUM WEST ZONE.
3. SURVEYED BY: N. STAFFORD
4. SURVEY VESSEL: ART THOMAS
5. TIDE: +0.32 THRU +1.35
6. SURVEY DATE: 7/23/03
7. THE INFORMATION DEPICTED ON THIS MAP REPRESENTS THE RESULTS OF SURVEYS MADE ON THE DATES INDICATED AND CAN ONLY BE CONSIDERED AS INDICATING THE GENERAL CONDITIONS EXISTING AT THAT TIME.
8. FREQUENCY SOUNDINGS: 208 KHz

US Army Corps of Engineers
Mobile District

Symbol	No.	Description	Date	Approved

Designed By: D. CARTER
Drawn By: D. CARTER
Checked By:
Reviewed By:
Date: JULY 24, 2003
Survey File Number: MU202C,MU302C
CADD File Name: MU072203B.DGN
Solicitation Number: MU072203C

U.S. ARMY ENGINEER DISTRICT
CORPS OF ENGINEERS
MOBILE, ALABAMA

MOBILE HARBOR, ALABAMA

MOBILE UPPER BAY
STA.164+00-STA.250+00
CONDITION SURVEY

Sheet Reference Number:
2 OF 24

C:\MU072203b.dgn 08/21/2003 12:17:10 PM