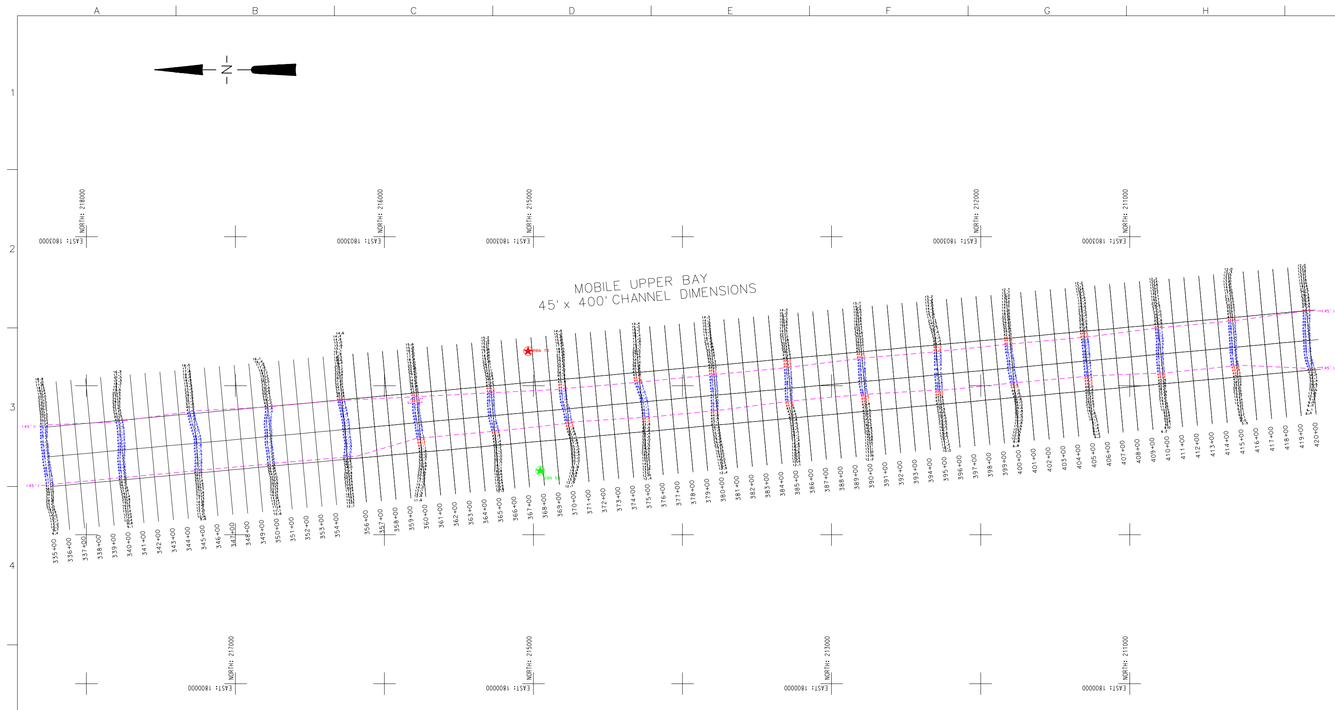

DISCLAIMER

Access Constraints: The US Government furnishes this data and the exclusive rights to use and uses it with the express understanding that the United States Government makes no warranties, expressed or implied, concerning the accuracy, completeness, reliability, or suitability of any particular purpose of the information and the data furnished. The United States Government shall not be liable for any damages suffered as a result of any use made thereof. This data belongs to the Government. Therefore the recipient further agrees not to resell or give away the Government's data. The Government provided data, the recipient may not transfer this data to others without also transferring this disclaimer.

Distribution Liability: The data represents the results of survey work accomplished by the US Army Corps of Engineers activity and indicates the general existing conditions. As such, it is only valid for it's specifications. The user is responsible for the results of any application of the data for other than it's intended purpose.

SCALE 1"=300'

300' 0 300 600'

NOTES:

1. ALL ELEVATIONS SHOWN ARE REFERENCED TO MEAN LOWER LOW WATER (MLLW)
2. COORDINATES ARE REFERENCED TO ALABAMA STATE PLANE COORDINATE SYSTEM 83 DATUM WEST ZONE
3. SURVEYED BY: T. HUGHES
4. SURVEY VESSEL: PERRY
5. TIDE: -.41 THRU +.53
6. SURVEY DATE: 8/4/02
7. THE BATHYMETRY DEPICTED ON THIS MAP REPRESENTS THE RESULTS OF SURVEYS MADE ON THE DATES INDICATED AND CAN ONLY BE CONSIDERED AS INDICATING THE GENERAL CONDITIONS EXISTING AT THAT TIME.
8. FREQUENCY SOUNDINGS: 208 KHz

US Army Corps of Engineers
Mobile District

Symbol	Description	Date	Approved

Project No.

U.S. ARMY ENGINEER DISTRICT
CORPS OF ENGINEERS
MOBILE, ALABAMA

Designed By:
Jason Wolfhouse

Drawn By:
Jason Wolfhouse

Checked By:
Jason Wolfhouse

Reviewed By:
Jason Wolfhouse

Date:
JUNE 12, 2002

Scale:
1"=300'

CAD File Name:
C:\MOS312UC.dgn

Solution Number
MOS312

MOBILE HARBOR, ALABAMA

MOBILE UPPER BAY STA 310+00 TO STA 420+00 CONDITION SURVEY

Sheet Reference Number

4 OF 24

C:\MOS312UC.dgn 06/19/2002 02:45:31 PM