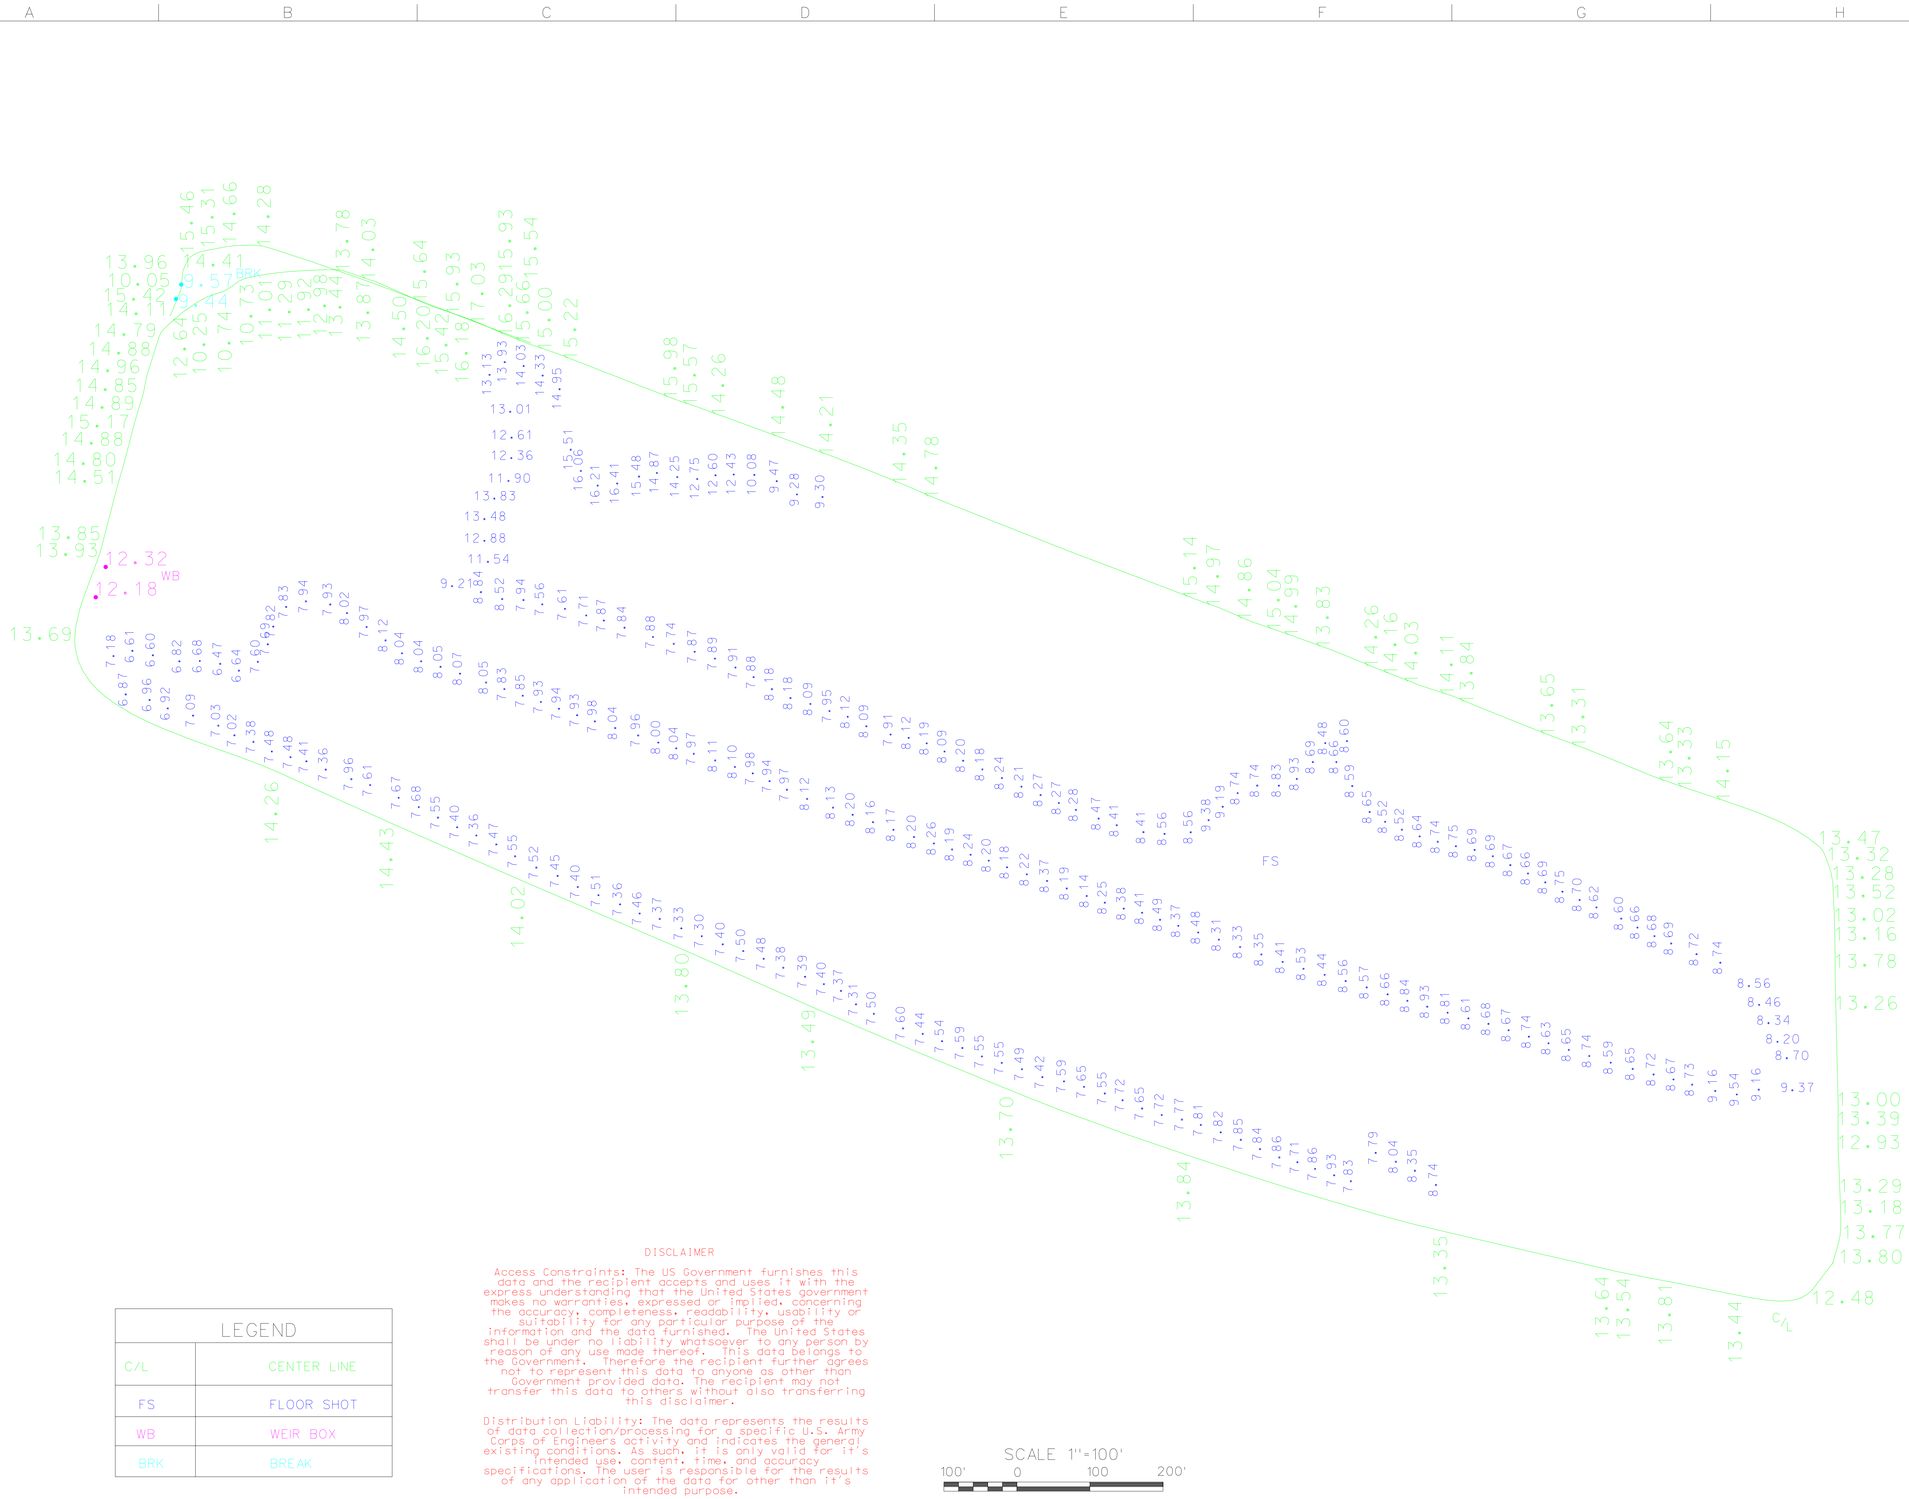

LEGEND	
C/L	CENTER LINE
FS	FLOOR SHOT
WB	WEIR BOX
BRK	BREAK

DISCLAIMER

Access Constraints: The US Government furnishes this data and the recipient accepts and uses it with the express understanding that the United States government makes no warranties, expressed or implied, concerning the accuracy, completeness, readability, usability or suitability for any particular purpose of the information and the data furnished. The United States shall be under no liability whatsoever to any person by reason of any use made thereof. This data belongs to the Government. Therefore the recipient further agrees not to represent this data to anyone as other than Government provided data. The recipient may not transfer this data to others without also transferring this disclaimer.

Distribution Liability: The data represents the results of data collection/processing for a specific U.S. Army Corps of Engineers activity and indicates the general existing conditions. As such, it is only valid for it's intended use, content, time, and accuracy specifications. The user is responsible for the results of any application of the data for other than it's intended purpose.

SCALE 1"=100'

100' 0 100 200'

US Army Corps of Engineers
Mobile District

Symbol	No.	Description	Date	Approved

Designed By: D. CARTER
Drawn By: D. CARTER
Checked By: C. BREEDEN
Reviewed By: M. MCDERMENT
Date: JUNE 13, 2002
Survey File Number: BCDAC
CADD File Name: DA_CHARLIE.DGN
Solicitation Number: DA_CHARLIE612RTK

U.S. ARMY ENGINEER DISTRICT
CORPS OF ENGINEERS
MOBILE, ALABAMA

MOBILE HARBOR, ALABAMA
DISPOSAL AREA
CHARLIE

BAYOU CODEN DISPOSAL AREA RTK SURVEY

Sheet Reference Number:
1 of 1

C:/DA_Charlie.dgn 07/03/2002 08:22:38 AM