Matched

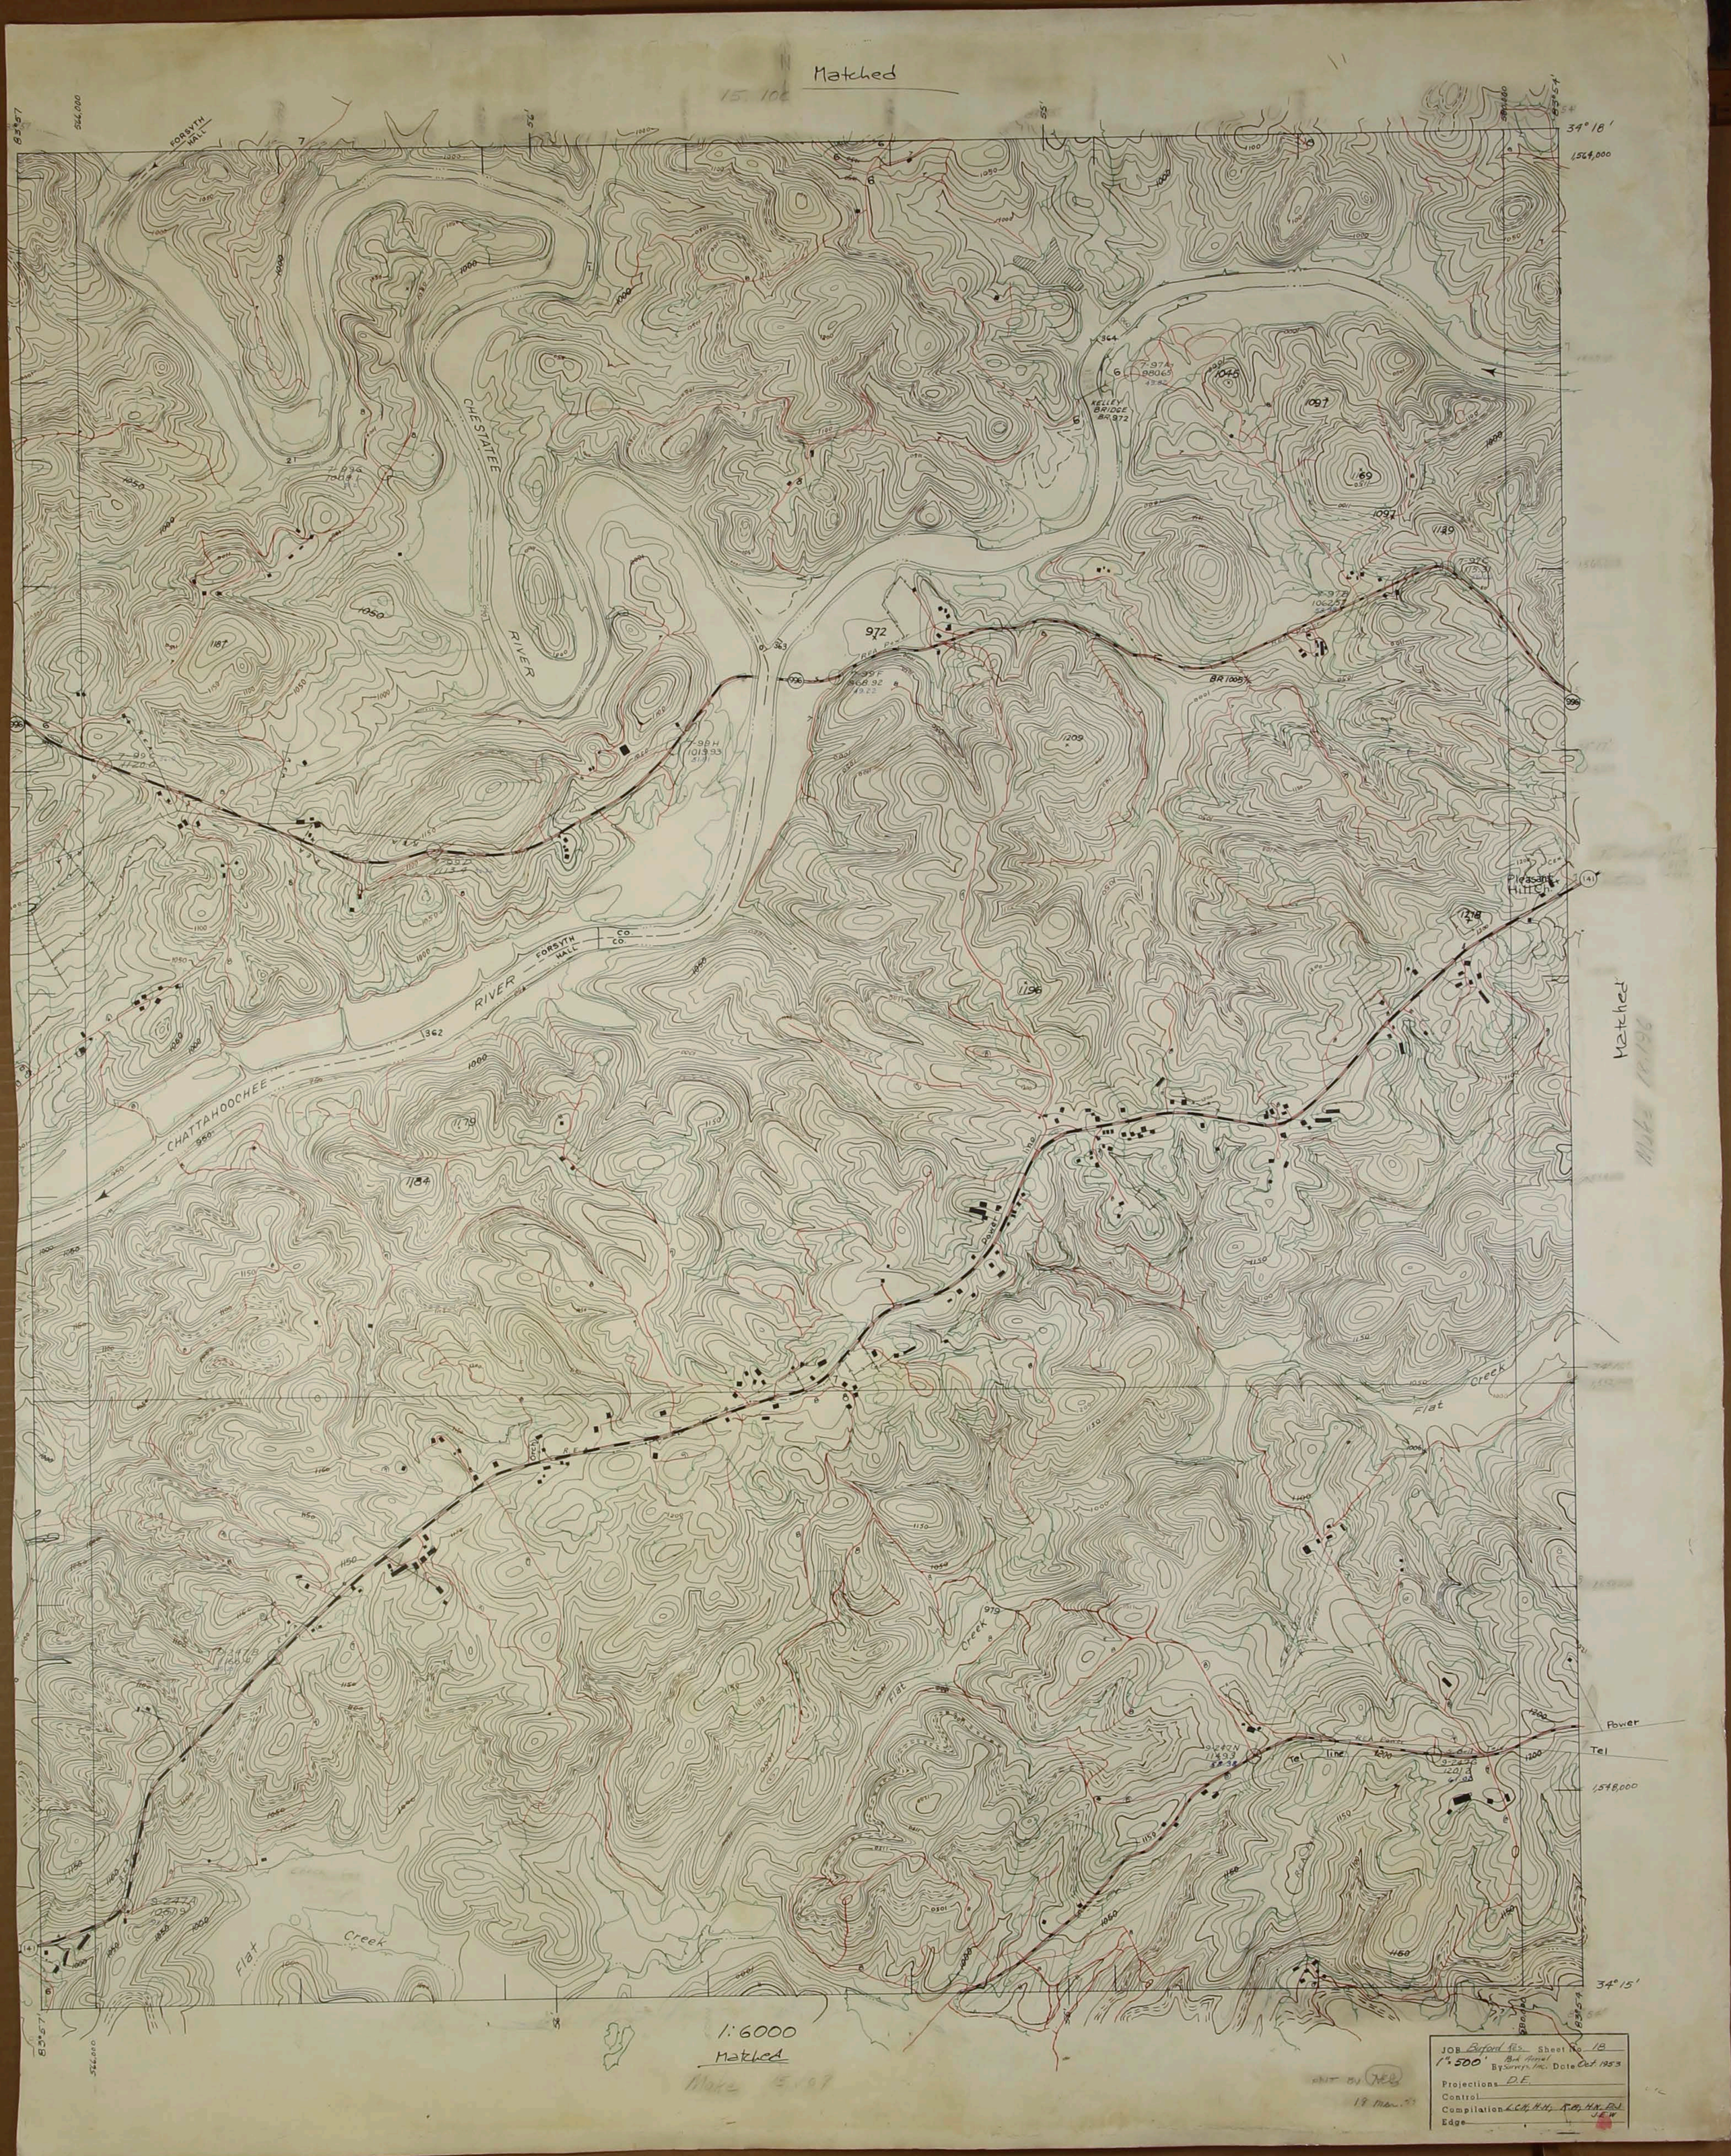
FORSYTH
HALL
CHESTATEE
RIVER
KELLEY
BRIDGE
BR 972
BR 1005
Pleasant
Hill Ch.
CO.
CO.
CHATTAHOOCHEE
Power
Tel
Tel
line
Flat
Creek
34° 18'
34° 15'
1,564,000
1,548,000
1:6000
Matched
JOB Buford Res. Sheet No. 18
1" = 500' By Bob Hensel Surveys, Inc. Date Oct. 1953
Projections D.E.
Control
Compilation
Edge