CH2M HILL MONITORING WELL CONSTRUCTION LOG

256 176

Standard

Installation: DDMT

Site: Main Installation

Project Number: 113630.01.ZZ

Drilling Contractor: Boart Longyear

Built By: Boart Longyear

Well Number: MW-55 (U)

Client/Project: DDMT GW Investigation

Starting: date 10 FEB 96 time 1030

Completion: date time

Well Coordinates

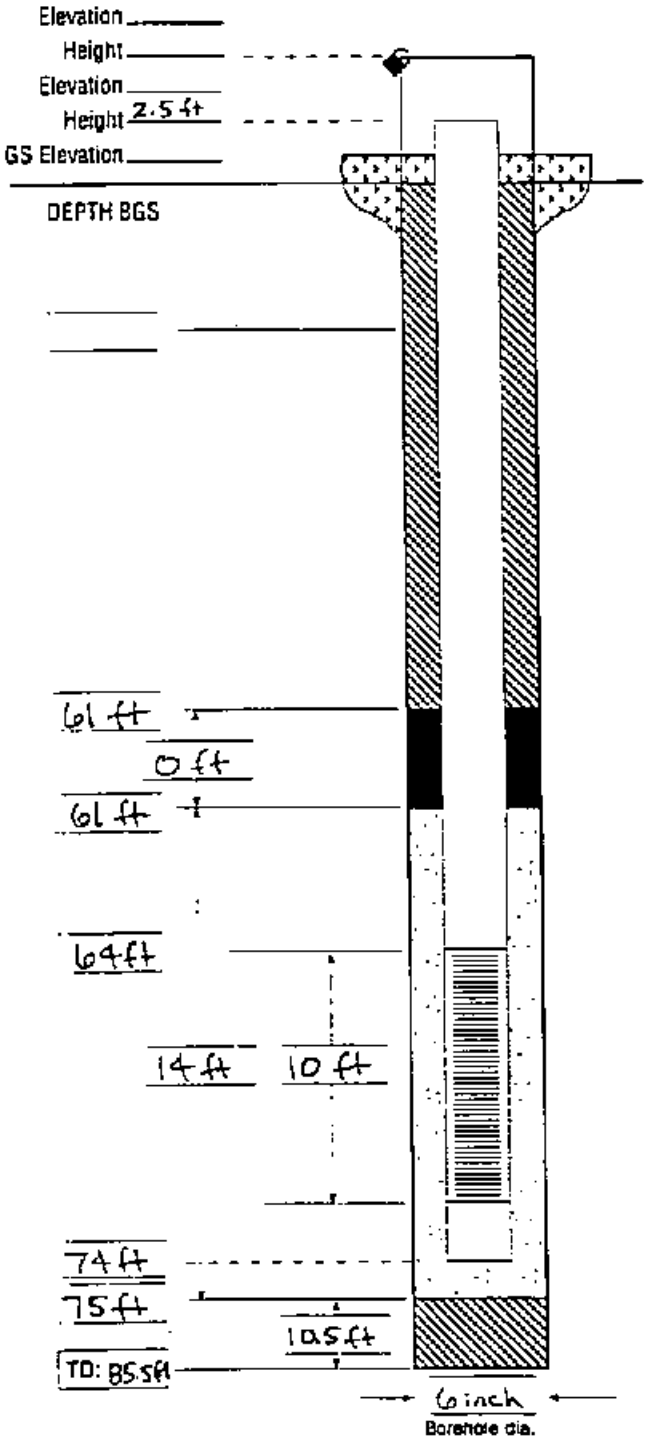

PROTECTIVE CSG
Material / Type
Diameter — Water Tight Seal (Y / N)
Depth BGS — Weep Hole (Y / N)

SURFACE PAD
Composition & Size

RISER PIPE
Type: Schedule 40 PVC
Diameter: 2 inch
Total Length (TOC to TOS): ~~to~~ 66.5 ft

GROUT
Composition & Proportions: High Solids (30%) Bentonite Clay - PureGold
Tremied (Y) N)
Interval BGS: 0 ft to 61 ft

CENTRALIZERS (Y / (N))
Depth(s) BGS

SEAL
Type: N/A
Source
HydrationTime — Volume of Fluid Added
Tremied (Y / N)

FILTER PACK
Type: 20/40 Silica Sand
Amount Used: 4 50# bags
Tremied (Y (N))
Source: The Morie Company
Gr. Size Dist.: Grade 00N

SCREEN
Type: Schedule 40 PVC
Diameter: 2 inch
Slot Size & Type: 0.010 inch
Interval BGS: 64 ft to 74 ft

BACKFILL PLUG
Material: Bentonite Pellets
Hydration Time
Tremied (Y / (N))